B. M. #6 133.127 S.E. cor. conc. porch 1113 Sandplum Lane.

B. M. #10 147.029 S.W. cor. conc. step W-face House 1206 Mulberry Place.

Plan Scale 1" = 40'.
Profile Scale 1" = 40' Horz.
1" = 5' Vert.

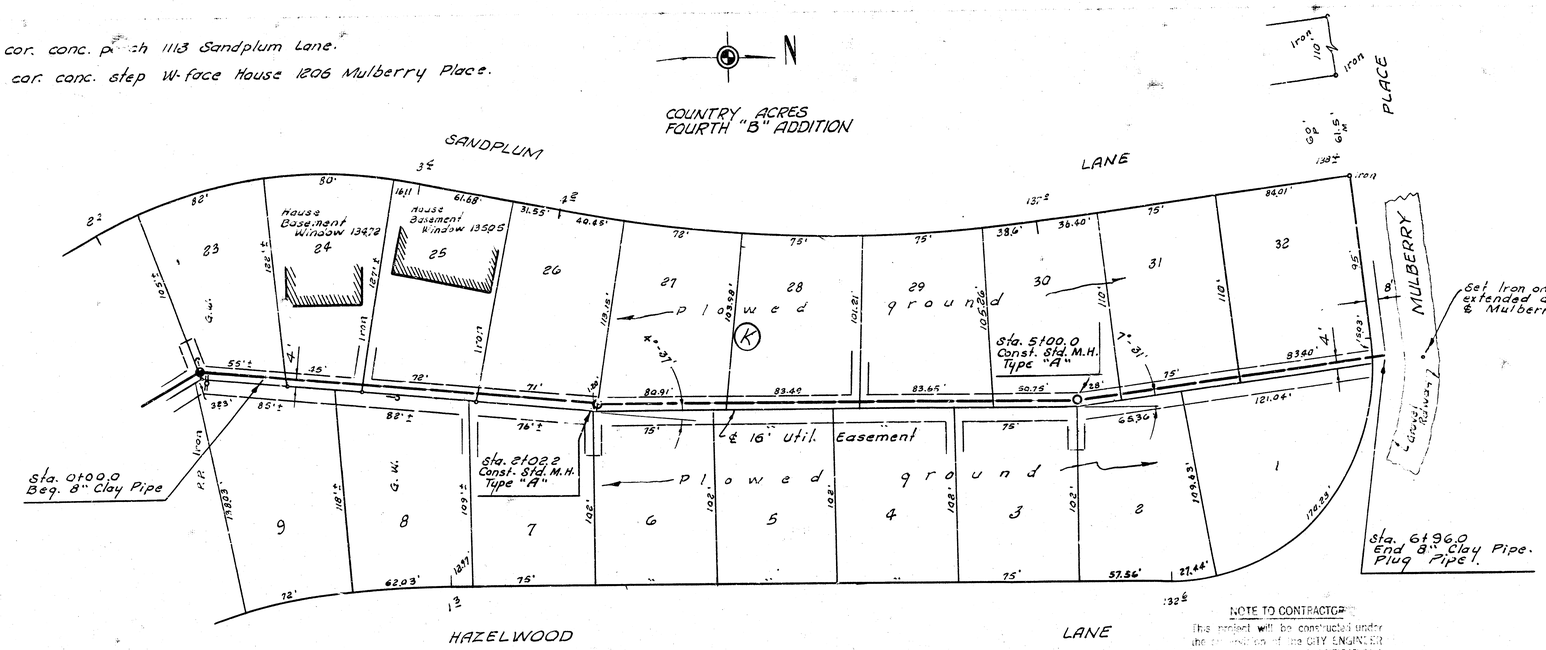

NOTE TO CONTRACTOR:
This project will be constructed under the supervision of the CITY ENGINEER and in accordance with the SPECIFICATIONS [illegible] A. The CONTRACTOR will reimburse the City of Wichita for the cost of Engineering, Plans, and Inspection.

CAUTION
UNDERGROUND UTILITIES
Please check with K G & E or Southwestern Bell Telephone Co. for Location

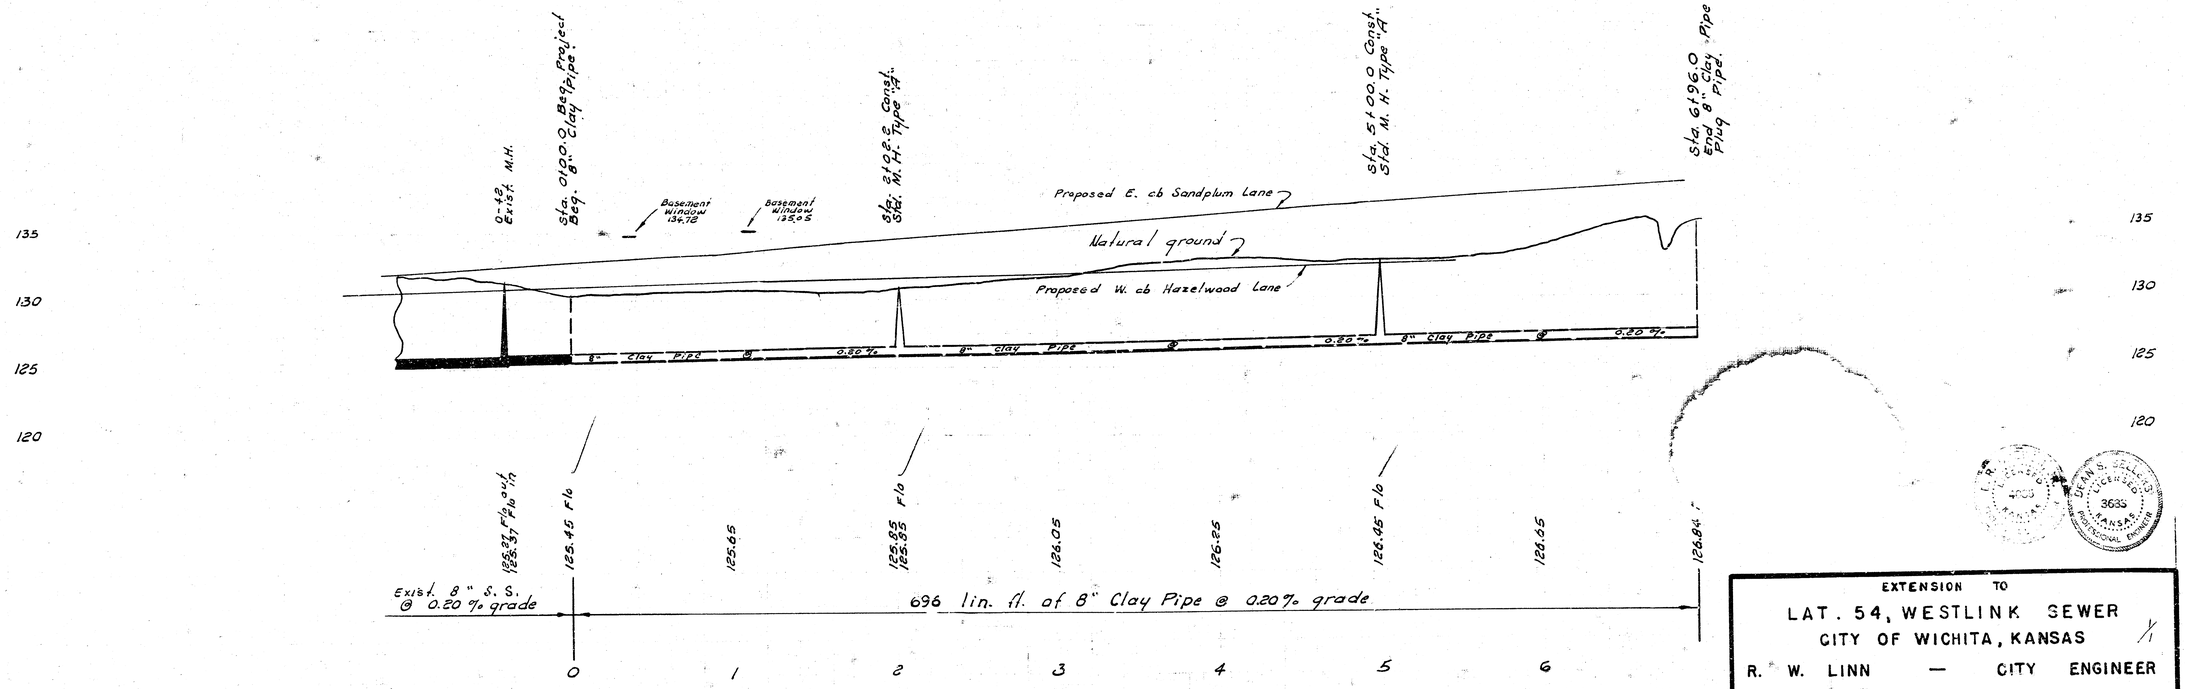

EXTENSION TO
LAT. 54, WESTLINK SEWER
CITY OF WICHITA, KANSAS
R. W. LINN — CITY ENGINEER
AUG. 1972 PROJECT NO. AAKB502030

FILMED FROM THE BEST AVAILABLE COPY