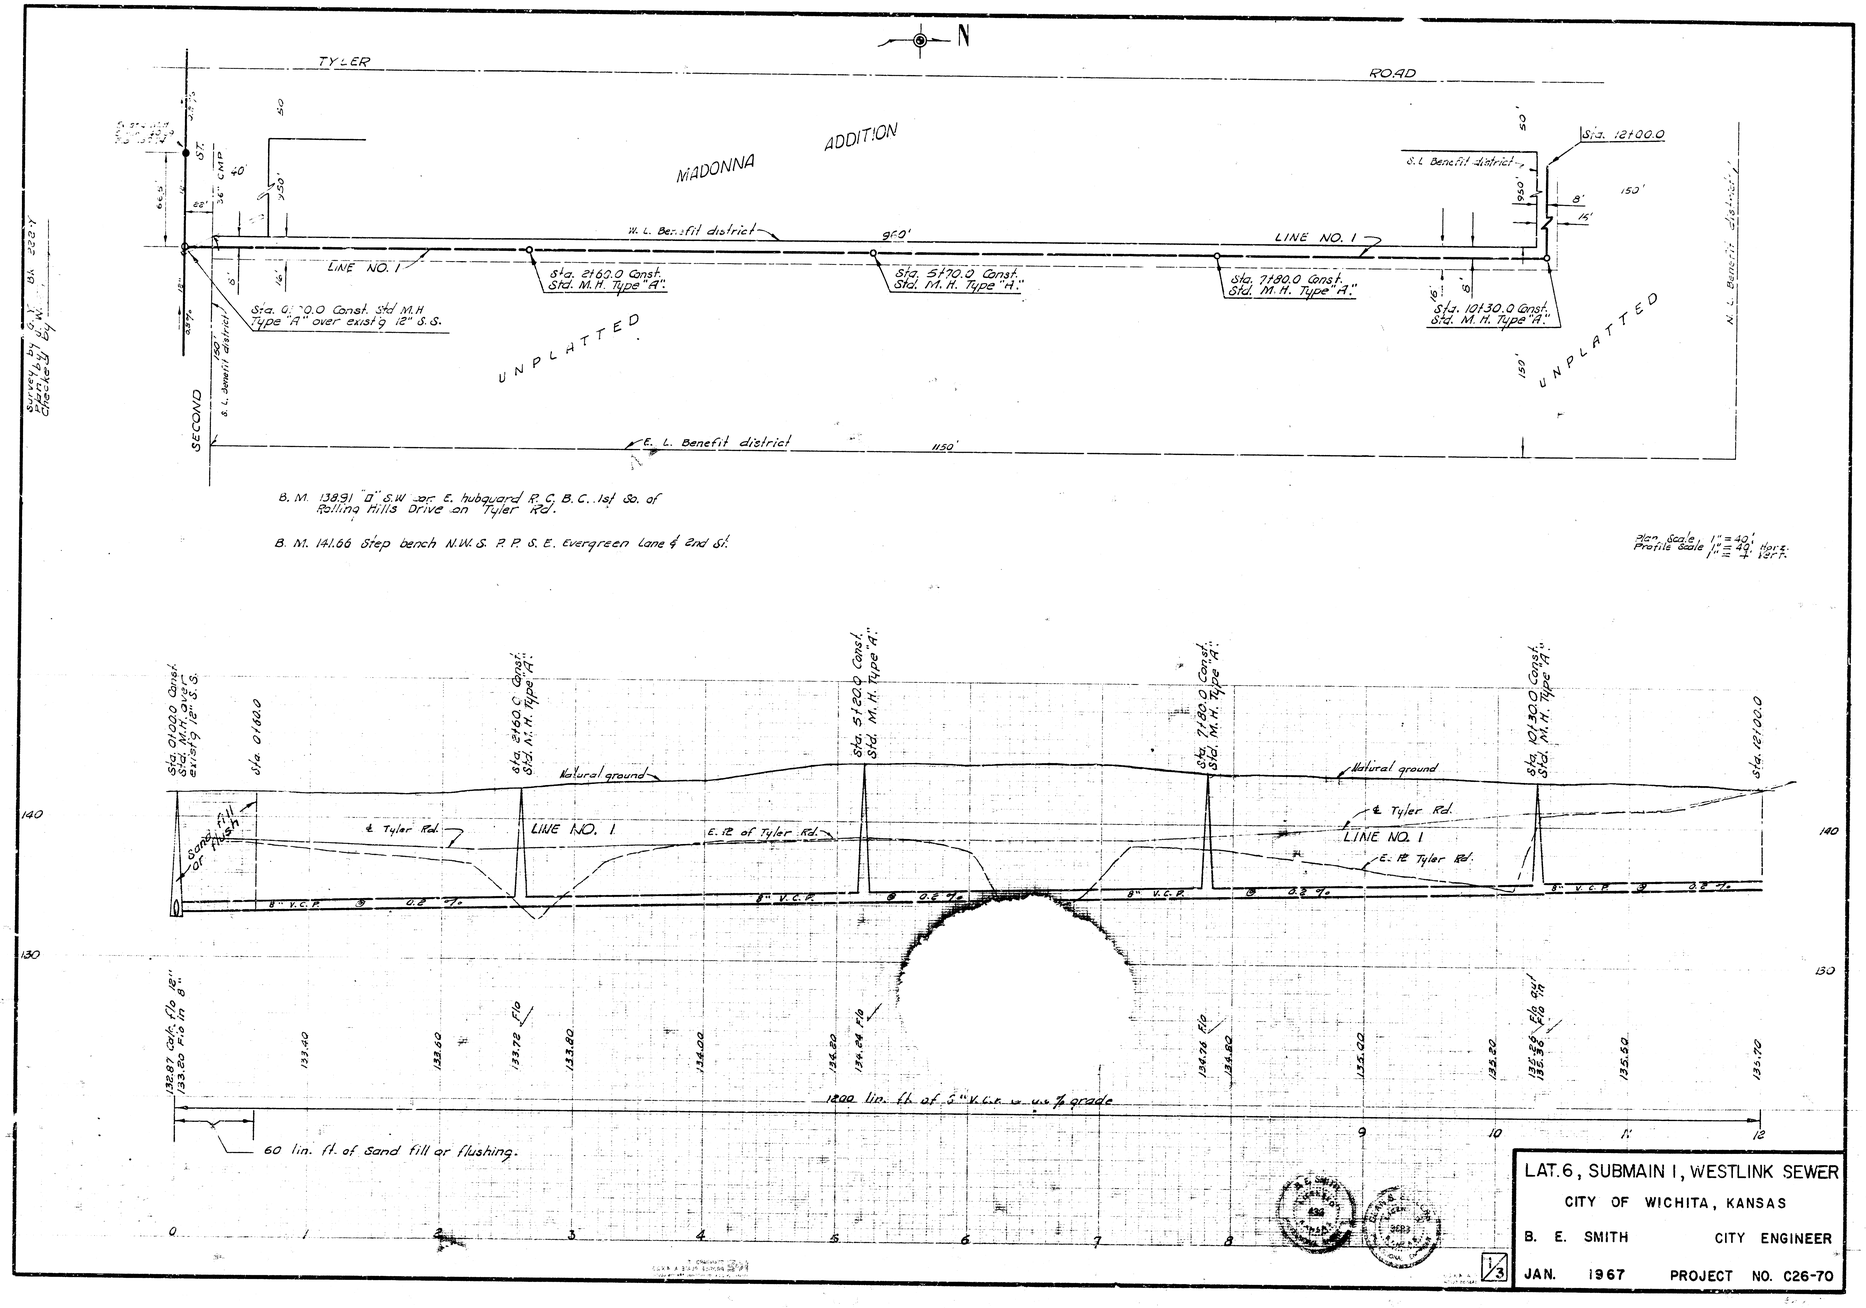

LAT. 6, SUBMAIN I, WESTLINK SEWER

CITY OF WICHITA, KANSAS

B. E. SMITH CITY ENGINEER

JAN. 1967 PROJECT NO. C26-70

1/3

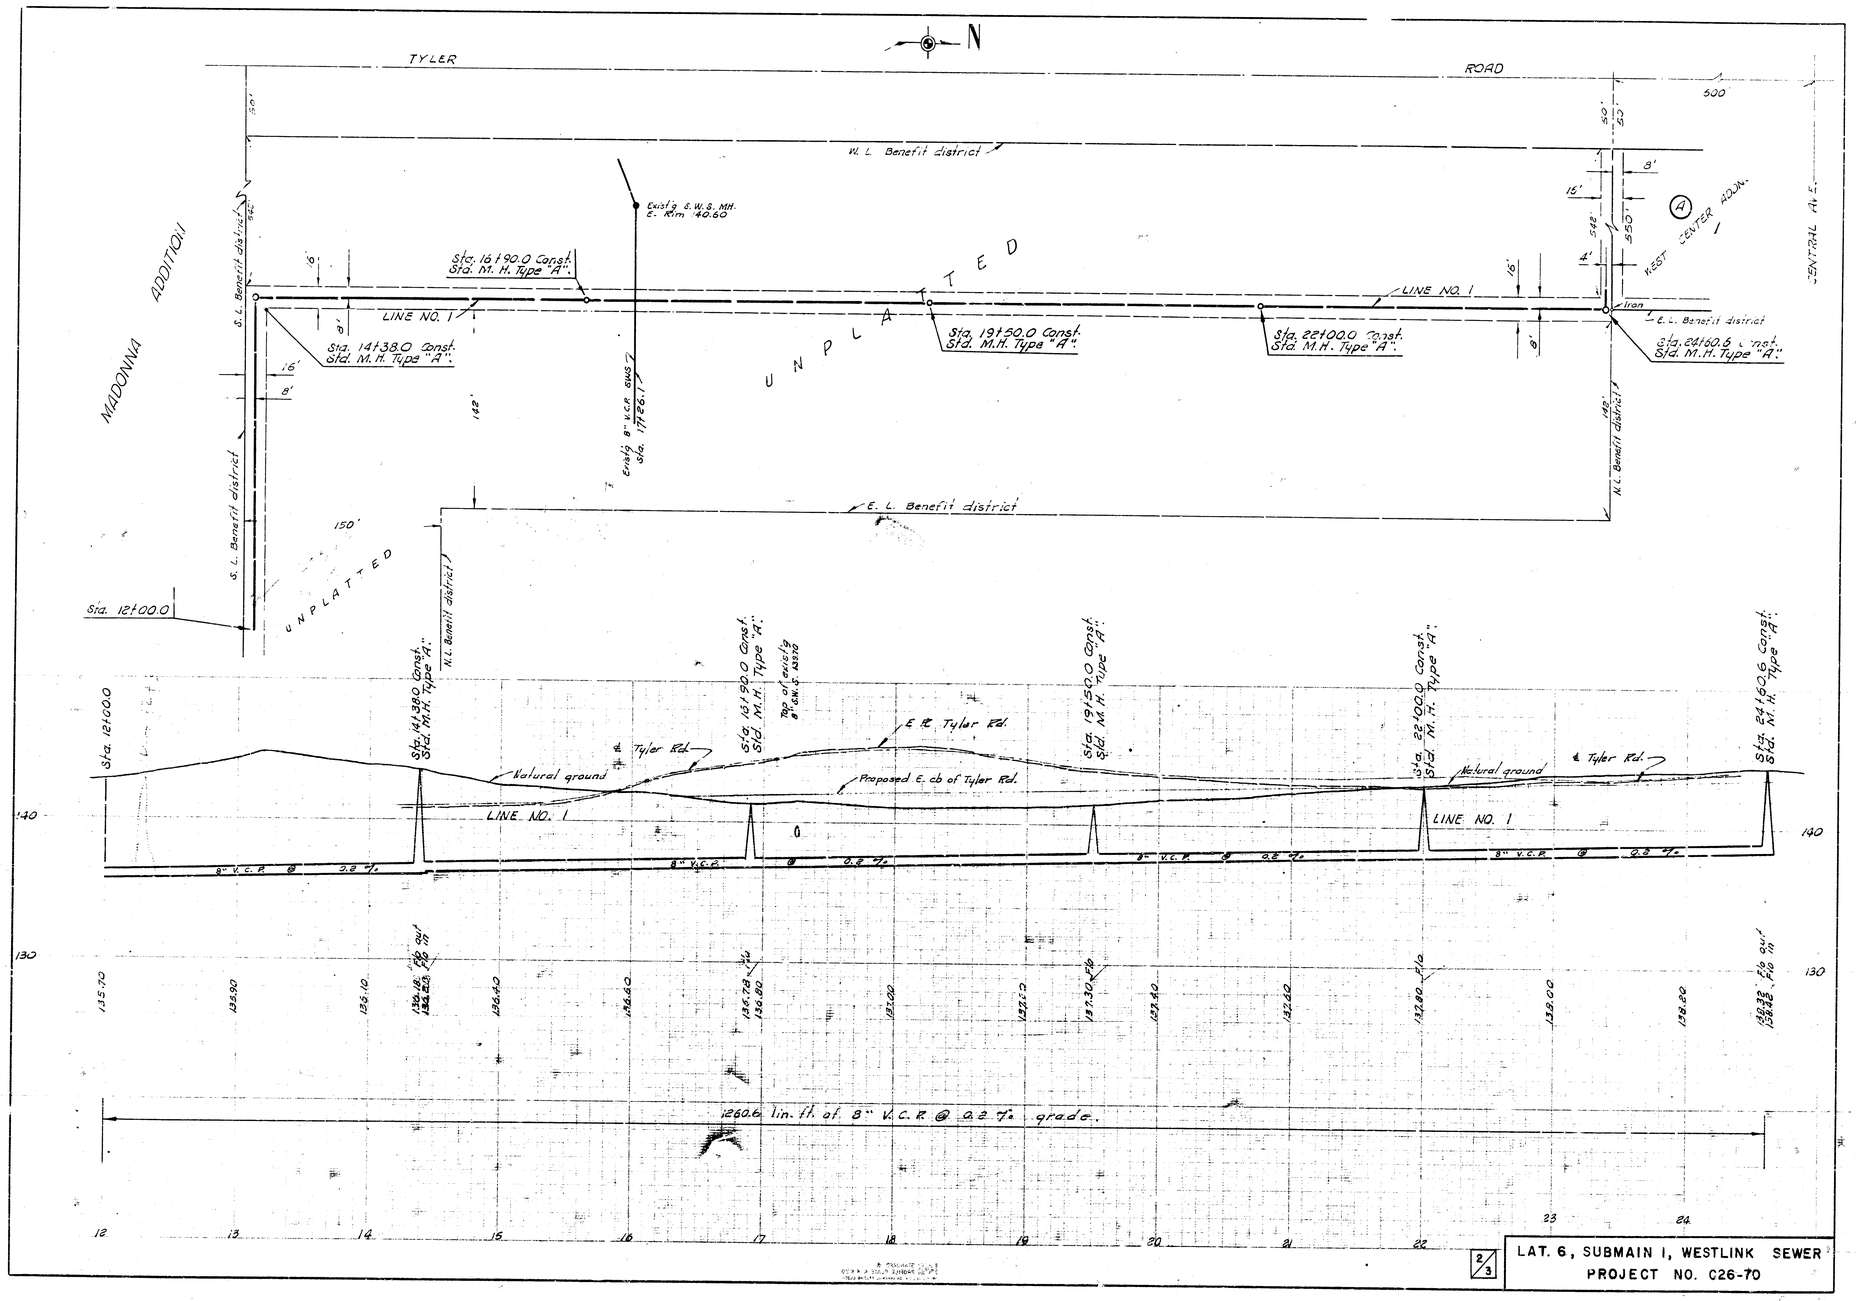

2/3

LAT. 6, SUBMAIN 1, WESTLINK SEWER
PROJECT NO. C26-70

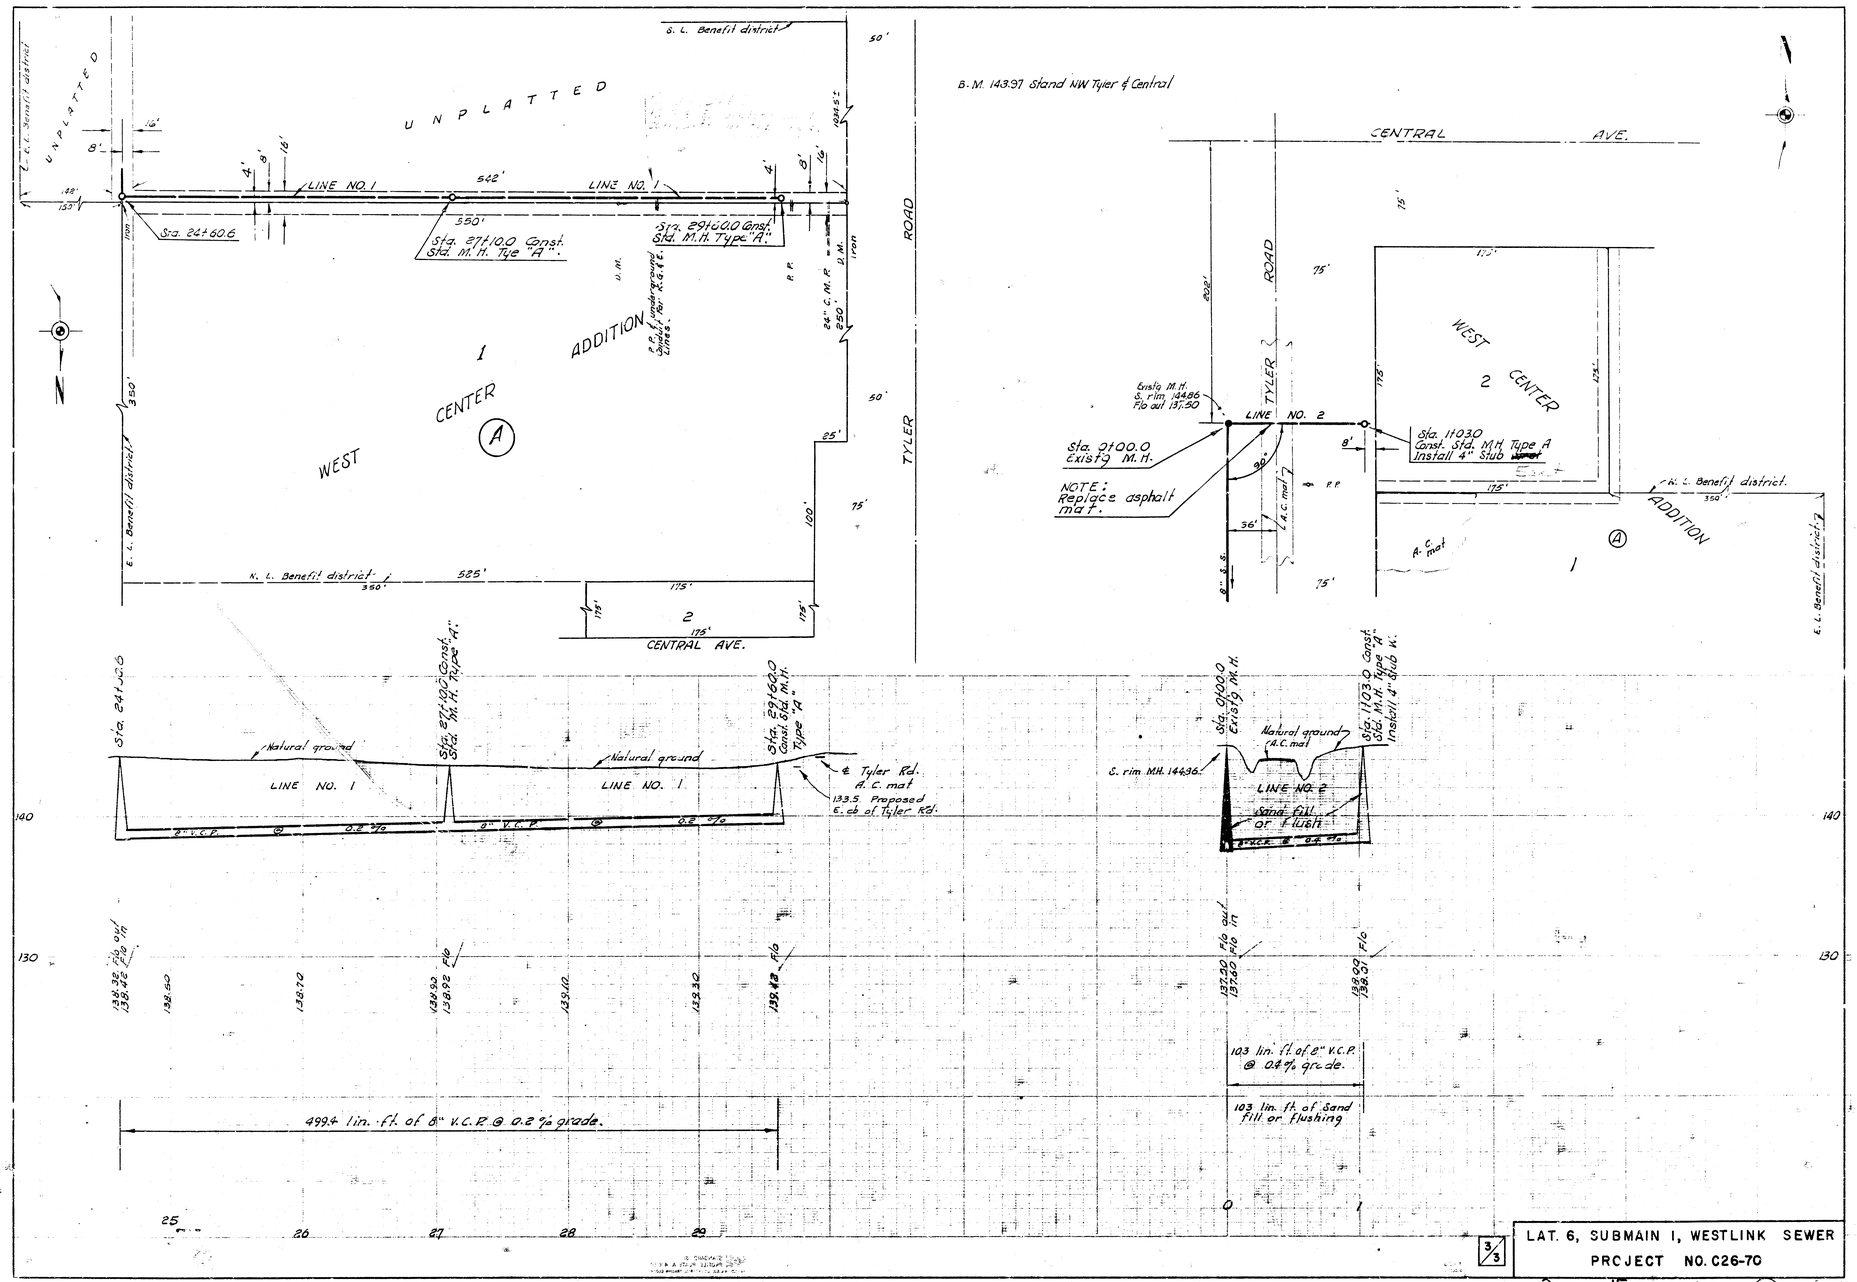

3/3

LAT. 6, SUBMAIN I, WESTLINK SEWER

PROJECT NO. C26-70