NOTE: TO CONTRACTOR
Removal of trees & brush, removing & replacing fence shall be incidental to the project.

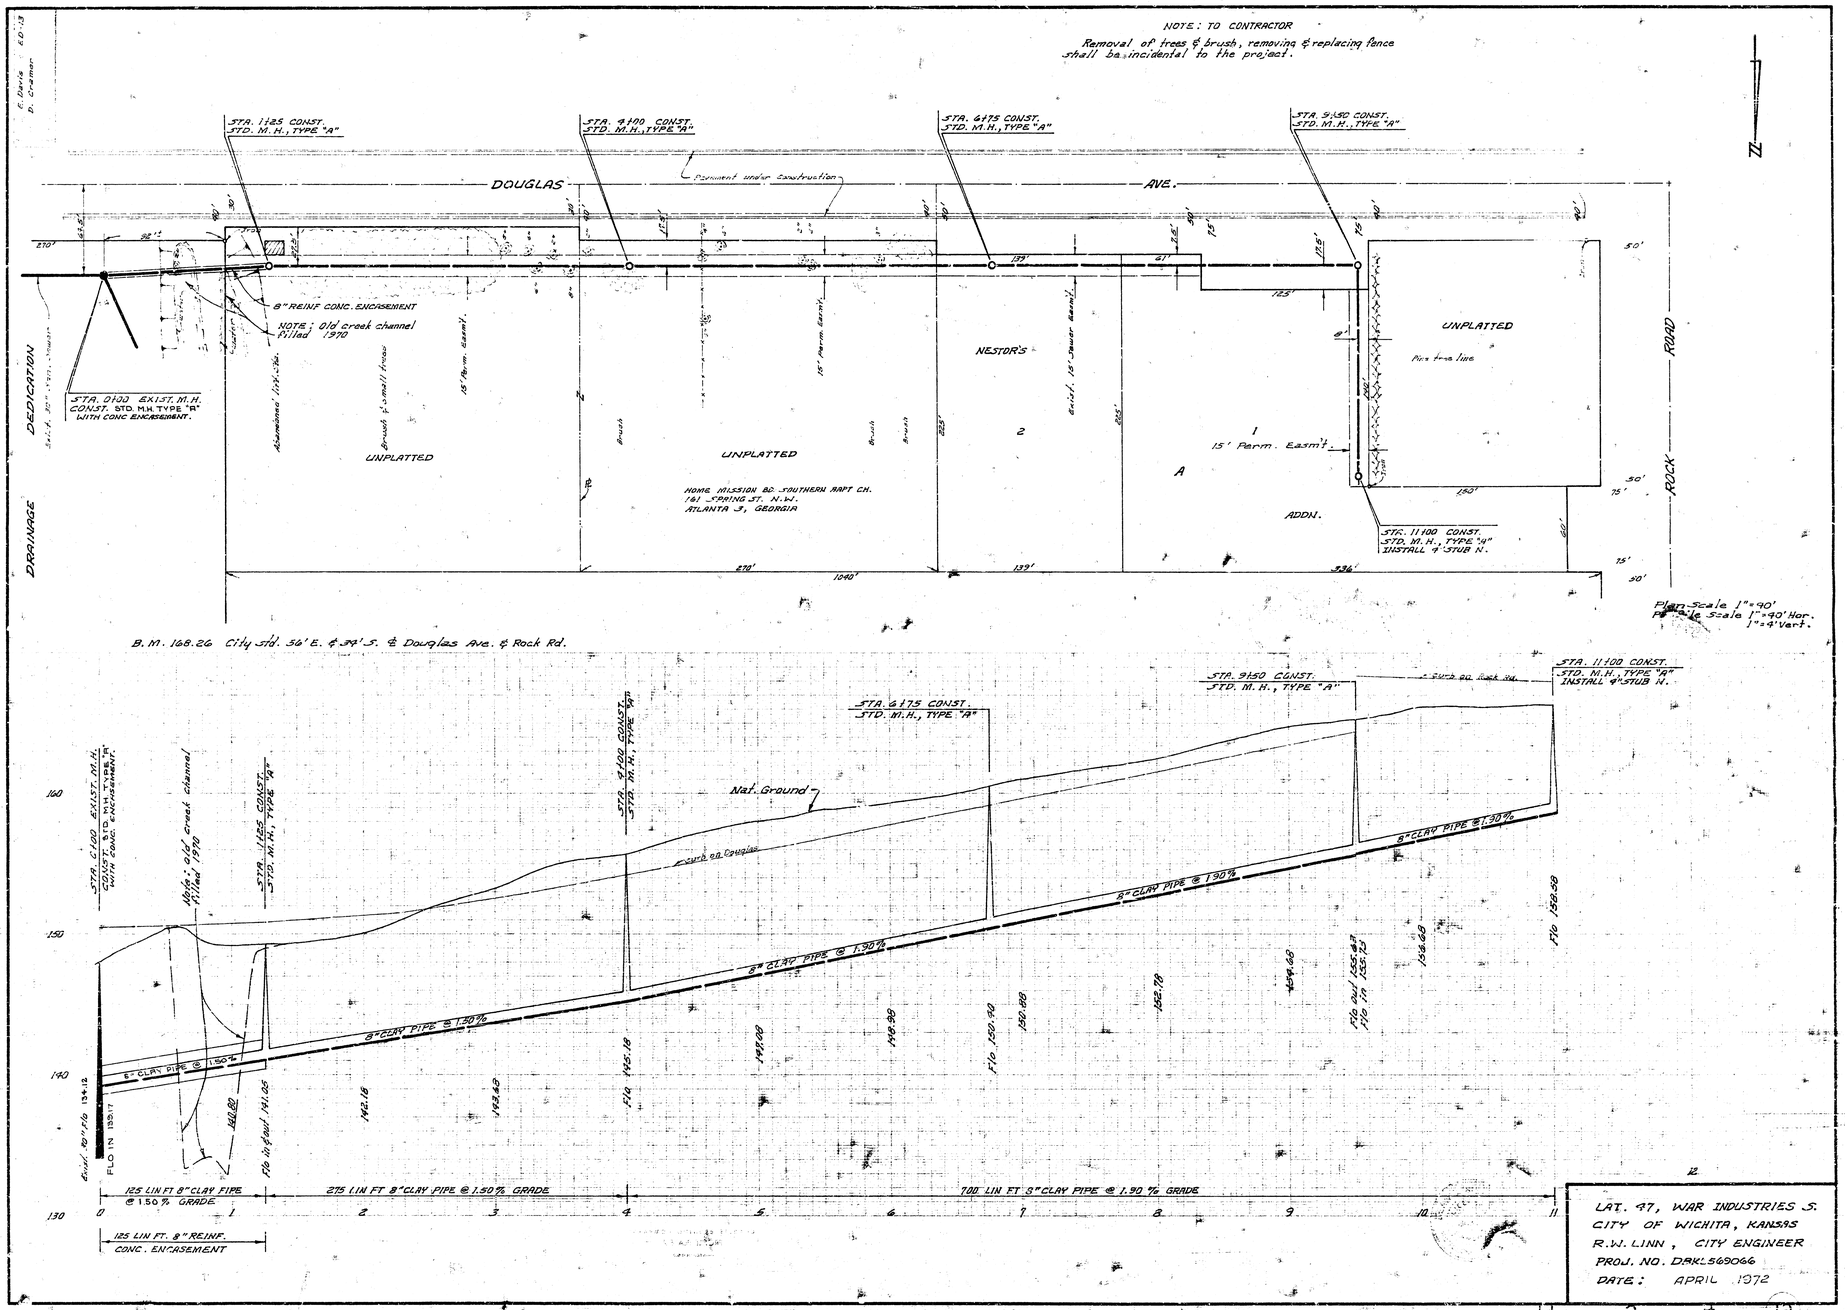

B.M. 168.26 City Std. 56' E. & 39' S. of Douglas Ave. & Rock Rd.

LAT. 47, WAR INDUSTRIES S.
CITY OF WICHITA, KANSAS
R.W. LINN, CITY ENGINEER
PROJ. NO. DAK.569066
DATE: APRIL 1972