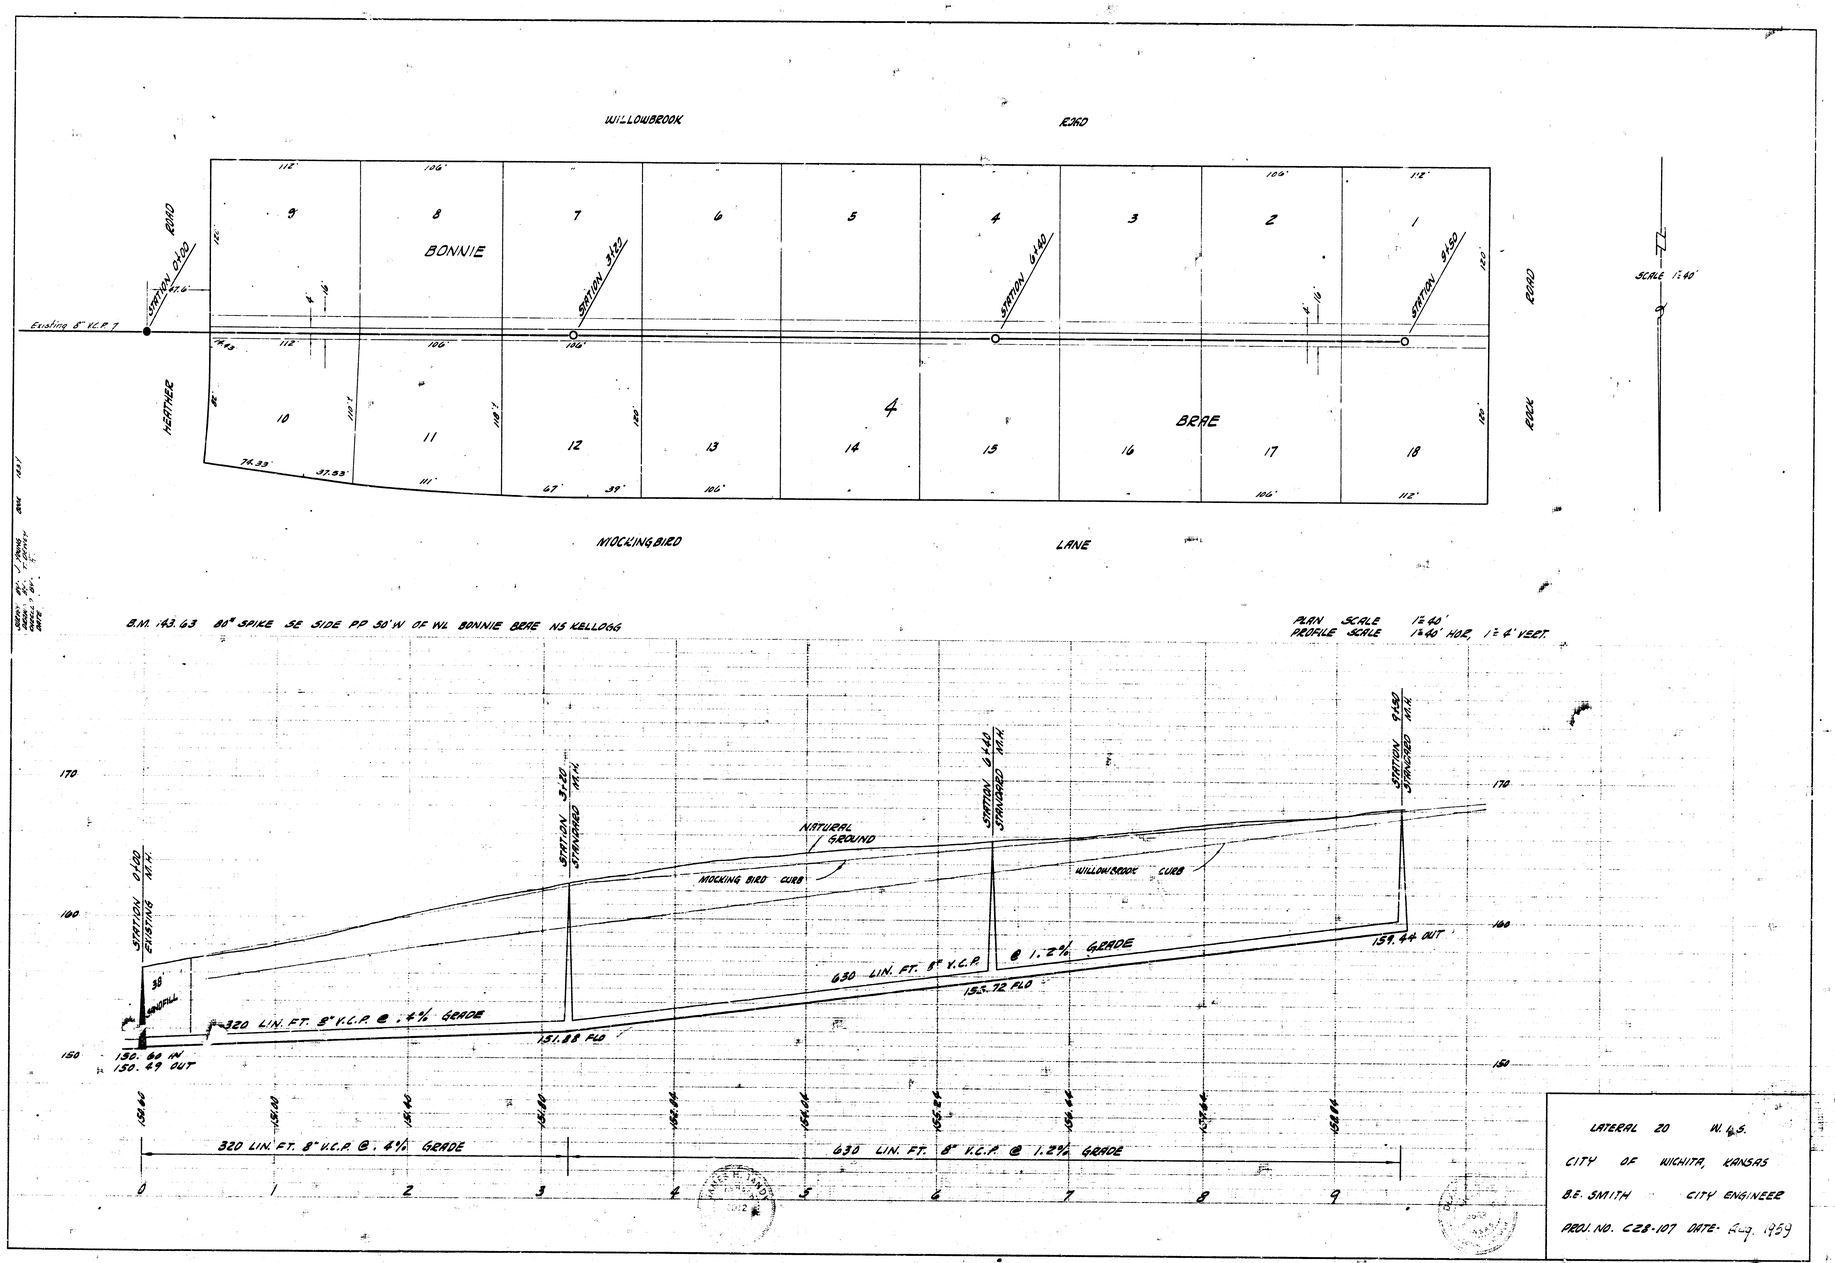
WILLOWBROOK ROAD
MOCKINGBIRD LANE
HERTHEZ ROAD
ROCK ROAD
BONNIE BRAE
Existing 8" V.C.P.
STATION 0+00
STATION 3+20
STATION 6+40
STATION 9+60
SCALE 1:40'
B.M. 143.63 80# SPIKE SE SIDE PP 30'W OF WL BONNIE BRAE N5 KELLOGG
PLAN SCALE 1"=40'
PROFILE SCALE 1"=40' HOR, 1"=4' VERT.
NATURAL GROUND
MOCKING BIRD CURB
WILLOWBROOK CURB
STANDARD M.H.
320 LIN. FT. 8" V.C.P. @ .4% GRADE
630 LIN. FT. 8" V.C.P. @ 1.2% GRADE
151.88 FLO
155.72 FLO
159.44 OUT
150.64 IN
150.49 OUT
LATERAL 20 W.45.
CITY OF WICHITA, KANSAS
B.E. SMITH CITY ENGINEER
PROJ. NO. C28-107 DATE- Aug. 1959

244 (13)