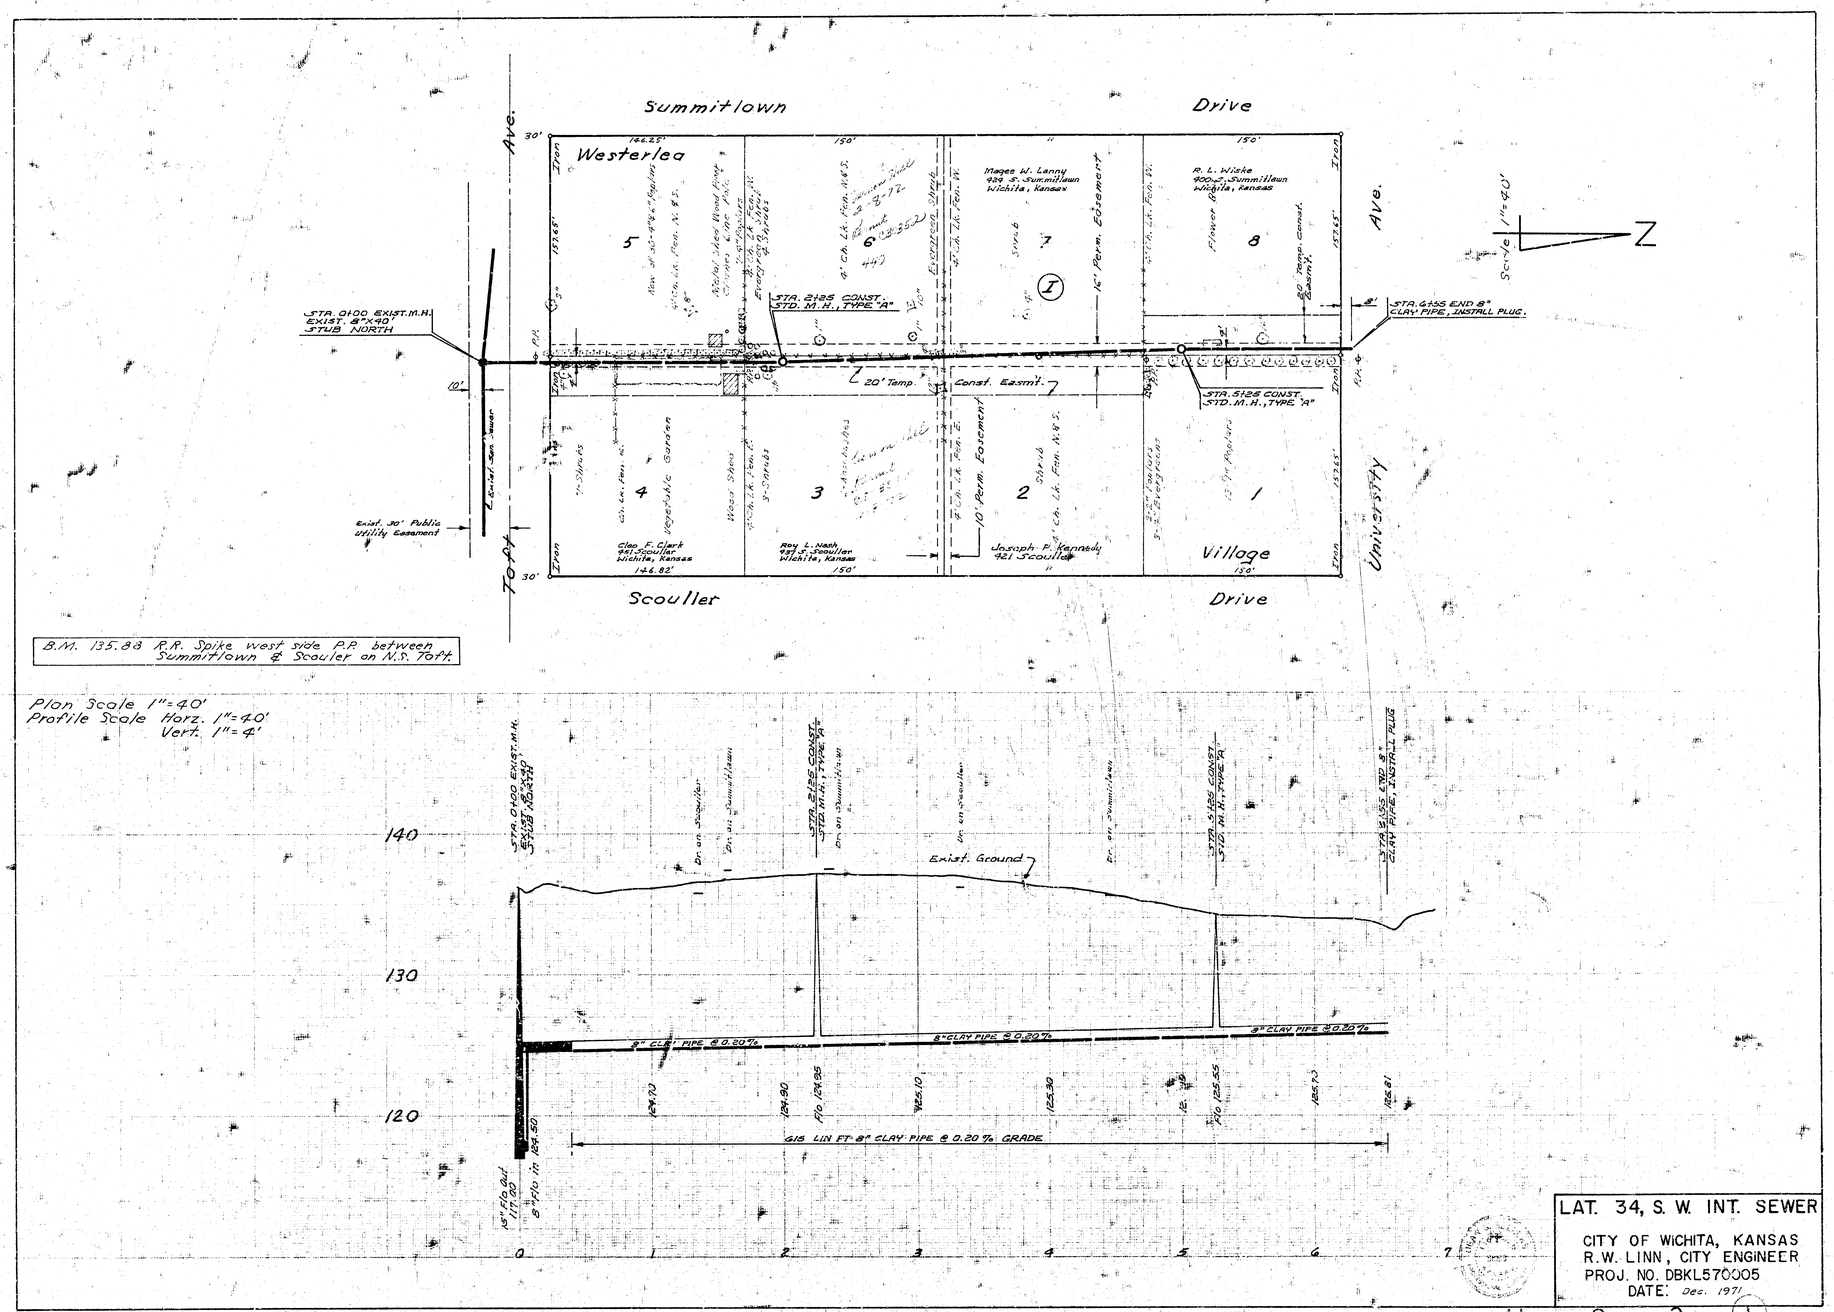
Summitlown Drive
Westerlea
Scoulter Drive
Village
University Ave.
To Pt.
Ave.
Scale 1"=40'
Z
STA. 0100 EXIST. M.H. EXIST. 8"X40' STUB NORTH
STA. 2125 CONST. STD. M.H., TYPE "A"
STA. 5125 CONST. STD. M.H., TYPE "A"
STA. 6155 END 8" CLAY PIPE, INSTALL PLUG.
20' Temp. Const. Easmt.
10' Perm. Easement
16' Perm. Easement
20' Temp. Const. Easmt.
Exist. 30' Public Utility Easement
Exist. San. Sewer
Exist. Ground
8" CLAY PIPE @ 0.20%
615 LIN FT 8" CLAY PIPE @ 0.20% GRADE
B.M. 135.88 R.R. Spike west side P.P. between Summitlown & Scouler on N.S. 70ft.
Plan Scale 1"=40'
Profile Scale Horz. 1"=40'
Vert. 1"=4'
LAT. 34, S. W. INT. SEWER
CITY OF WICHITA, KANSAS
R.W. LINN, CITY ENGINEER
PROJ. NO. DBKL570005
DATE: Dec. 1971