BM 157.04 R.R. Spike N. fc. P.P. approx. 200' S. & 100' W. of N.W. cor. Nantucket & Lark
(4th P.P. W. Maize Rd on 13th)

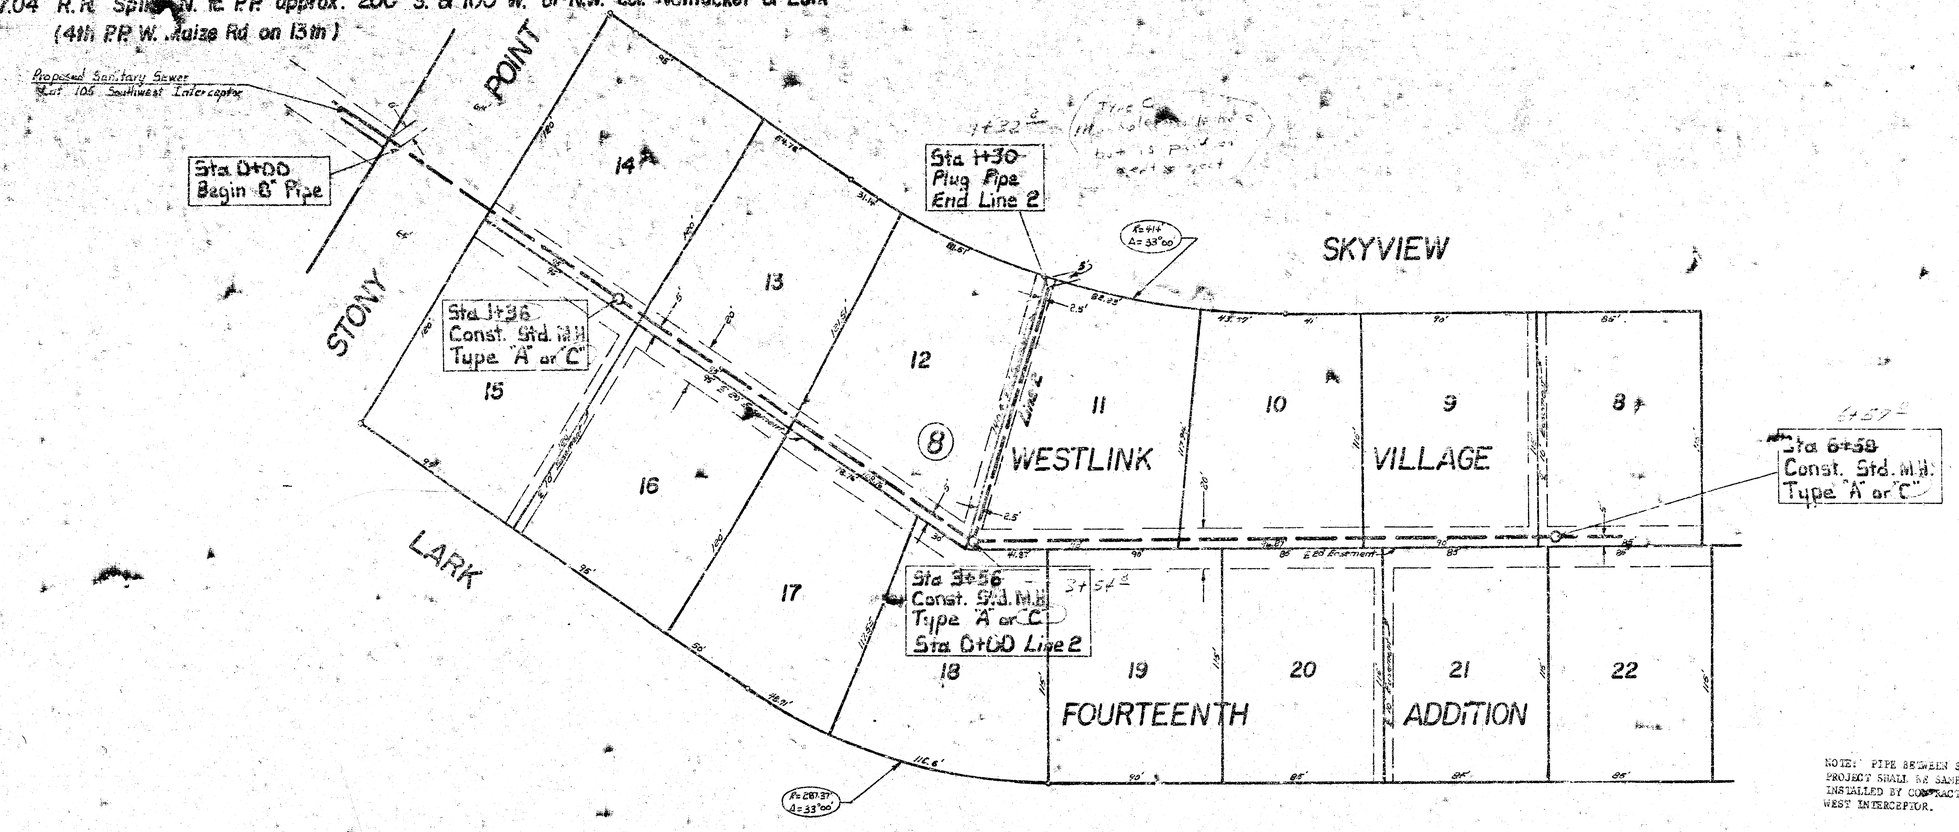

Plan Scale 1"= 40'
Profile Scale 1"= 40' H
1"= 5' V

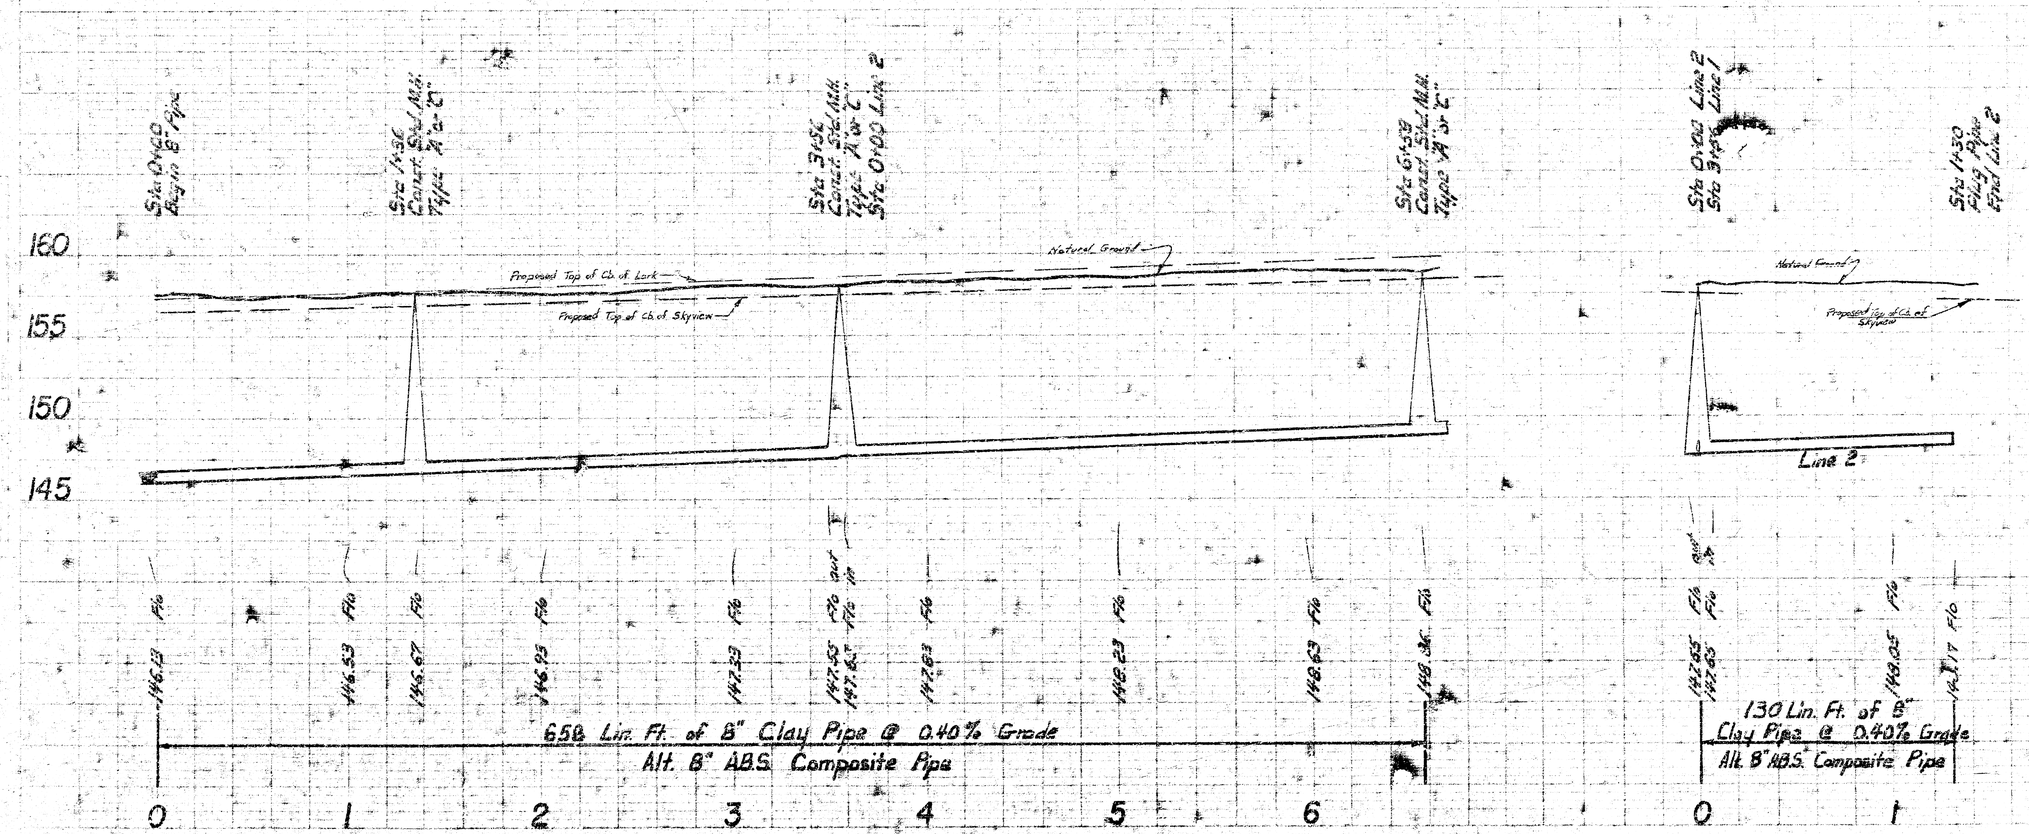

NOTE: PIPE BETWEEN STATION 0 + 00 AND STATION 1 + 30 ON THIS PROJECT SHALL BE SAME TYPE OF PIPE AS THAT WHICH IS TO BE INSTALLED BY CONTRACTOR FOR CONSTRUCTING LATERAL 105, SOUTHWEST INTERCEPTOR.

LAT. 106 SOUTHWEST INTERCEP
CITY OF WICHITA, KANSAS

R.W. LINN — CITY EN
PROJ. NO. 468-76-245-80375-000-0
DATE

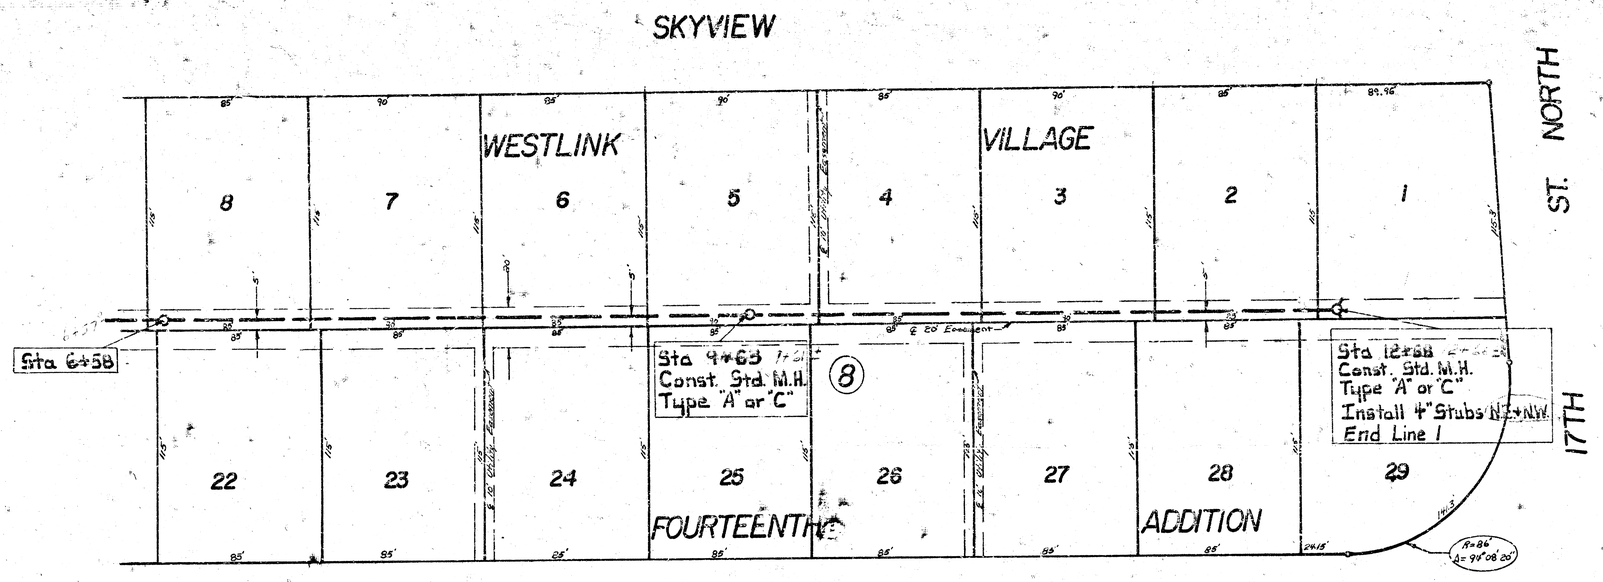

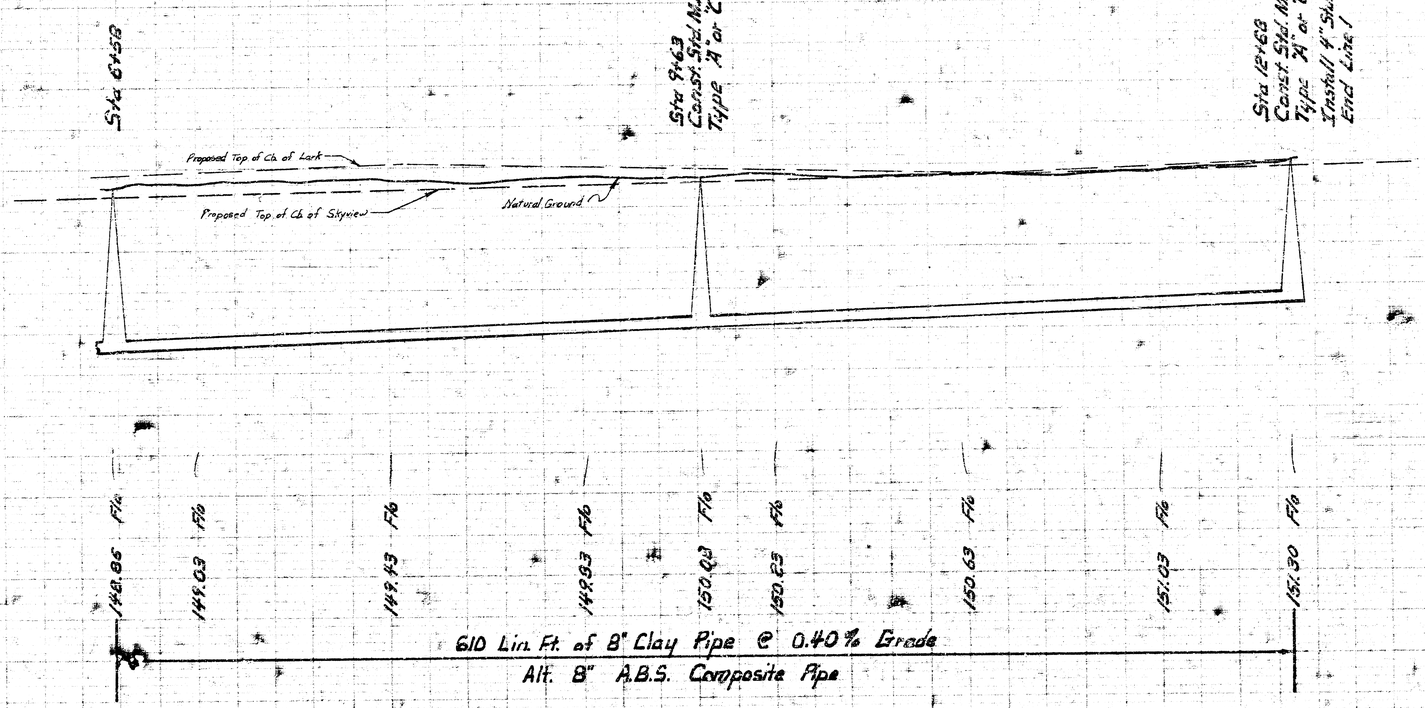

Plan Scale 1"= 40'
Profile Scale 1"= 40'
1"= 5'

LAT 106 SOUTHWEST INTERCE

PROJ. NO. 468-76-245-80375-000-0