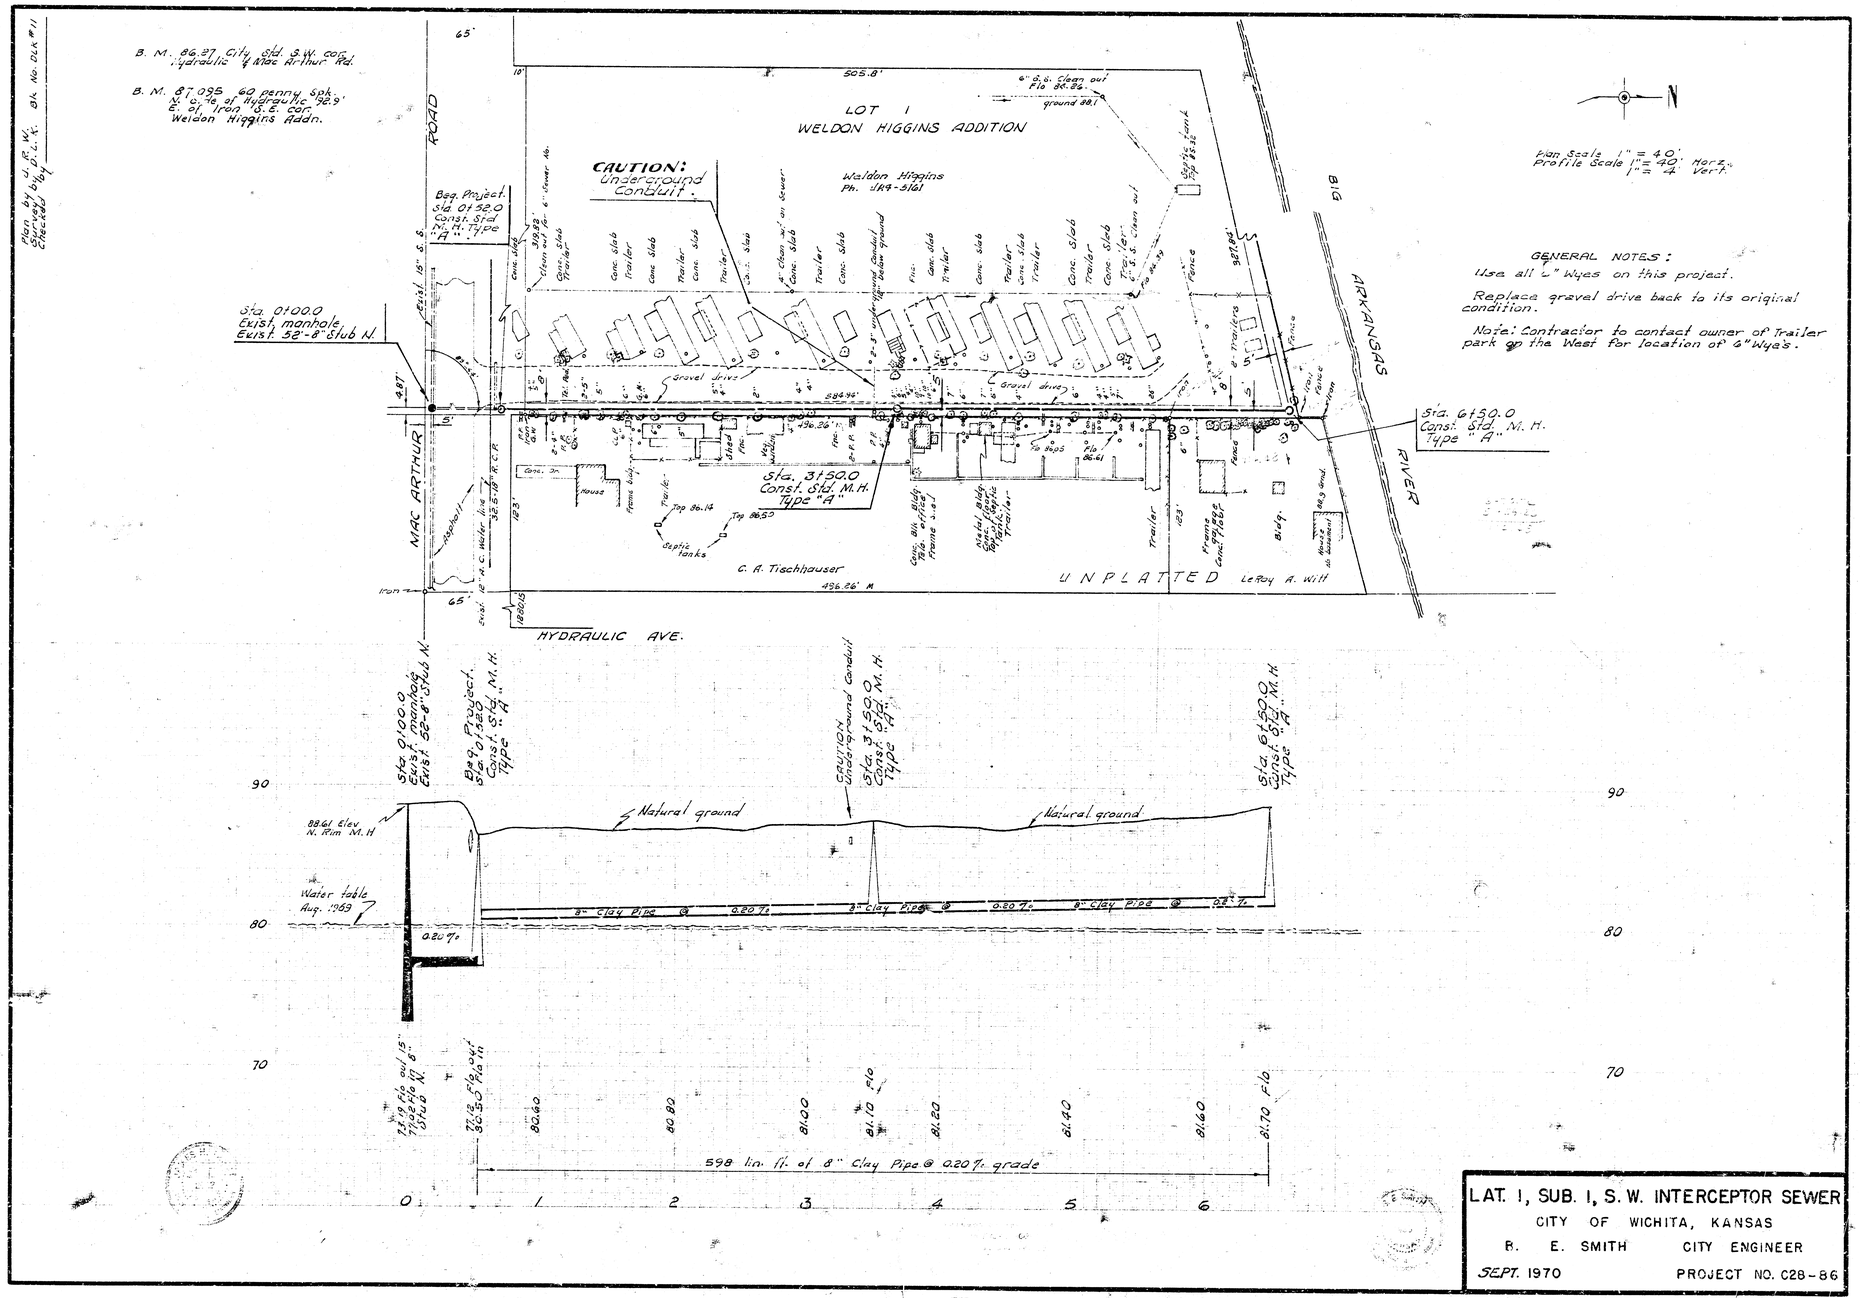
B. M. 86.27 City std. S.W. cor. Hydraulic & Mac Arthur Rd.
B. M. 87.095 60 penny spk. N. side of Hydraulic 92.9' E. of Iron 18.5' cor. Weldon Higgins Addn.
Plan by J.R.W.
Checked by
Bk. No. DLK #11
LOT 1
WELDON HIGGINS ADDITION
CAUTION: Underground Conduit
Weldon Higgins Ph. 684-8161
Beg. Project Sta. 0+52.0 Const. Std. M.H. Type "A"
Sta. 0+00.0 Exist. manhole Exist. 32"-8" Stub N.
Sta. 3+50.0 Const. Std. M.H. Type "A"
Sta. 6+50.0 Const. Std. M.H. Type "A"
MAC ARTHUR ROAD
HYDRAULIC AVE.
BIG ARKANSAS RIVER
UNPLATTED
C. A. Tischhauser
LeRoy A. Witt
Gravel drive
Trailer
Conc. slab
House
Septic tanks
Fence
Plan Scale 1" = 40' Horz.
Profile Scale 1" = 4' Vert.
GENERAL NOTES:
Use all 6" Wyes on this project.
Replace gravel drive back to its original condition.
Note: Contractor to contact owner of Trailer park on the West for location of 6" Wye's.
Natural ground
8" Clay Pipe @ 0.20%
Water table Aug. 1969
8861 Elev. N. Rim M.H.
598 lin. ft. of 8" Clay Pipe @ 0.20% grade
LAT. 1, SUB. 1, S.W. INTERCEPTOR SEWER
CITY OF WICHITA, KANSAS
R. E. SMITH CITY ENGINEER
SEPT. 1970
PROJECT NO. C28-86