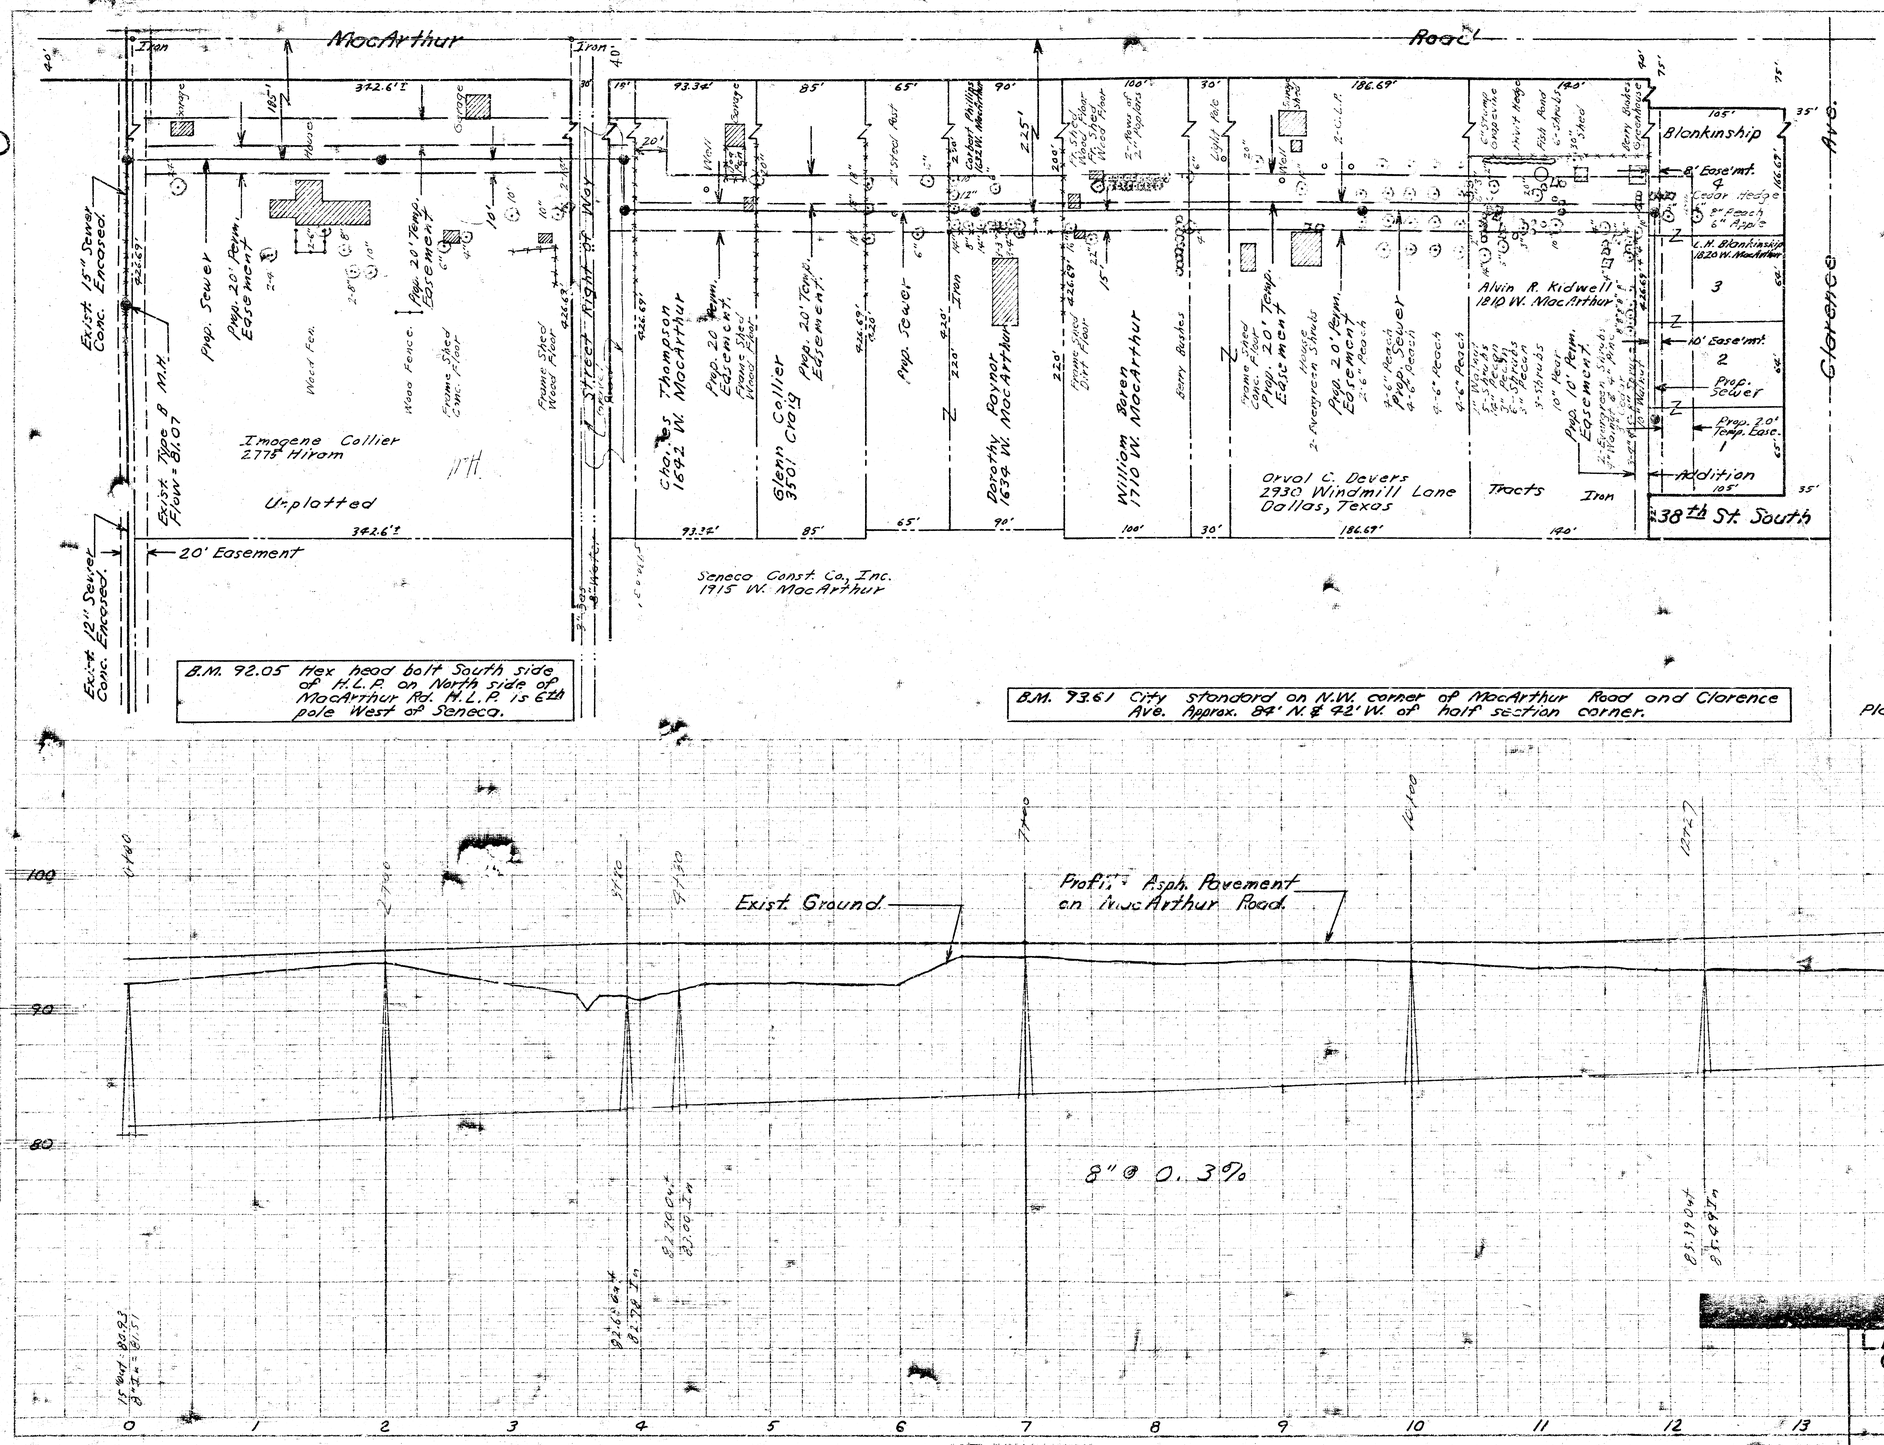
MacArthur Road
Imogene Collier
2775 Hiram
Unplatted
Exist. Type B M.H.
Flow = 81.07
Exist. 15" Sewer Conc. Encased
Exist. 12" Sewer Conc. Encased
Prop. Sewer
Prop. 20' Perm. Easement
Prop. 20' Temp. Easement
Street Right of Way
20' Easement
Chas. Thompson
1642 W. MacArthur
Glenn Collier
3501 Clay
Dorothy Raynor
1634 W. MacArthur
William Bever
1710 W. MacArthur
Orval C. Devers
2930 Windmill Lane
Dallas, Texas
Alvin R. Kidwell
1810 W. MacArthur
Blankinship
C.H. Blankinship
1820 W. MacArthur
Addition
Tracts
Seneca Const. Co., Inc.
1915 W. MacArthur
38th St. South
Clarence Ave.
B.M. 92.05 Hex head bolt South side of H.L.P. on North side of MacArthur Rd. H.L.P. is 6th pole West of Seneca.
B.M. 93.61 City standard on N.W. corner of MacArthur Road and Clarence Ave. Approx. 84' N. & 42' W. of half section corner.
Plan Scale Horz. 1"=50' Vert. 1"=5'
Exist. Ground
Profile Asph. Pavement on MacArthur Road
8" @ 0.3%
LAT. 1, MAIN 3, S.W. INT.
CITY OF WICHITA, KANSAS
R. W. LINN, CITY ENGINEER
PROJ. NO. DBKL568057
DATE:
"Easements Written"
3 3 10