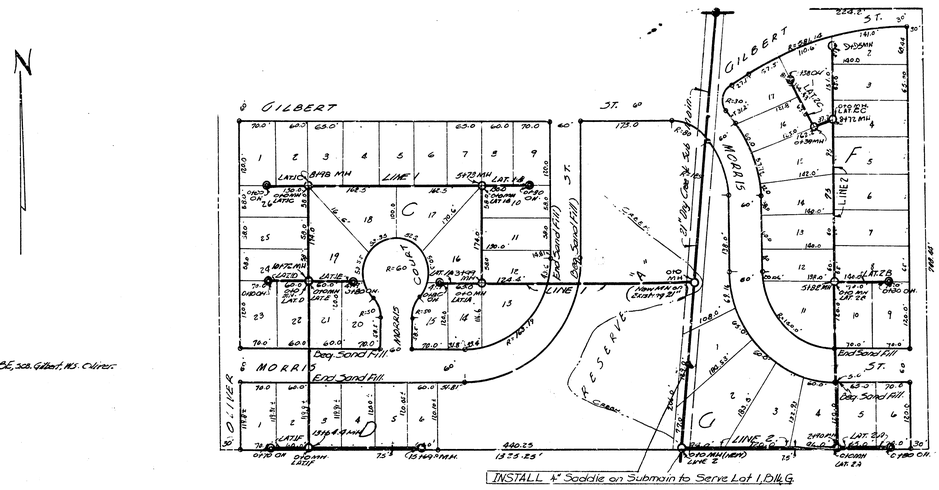

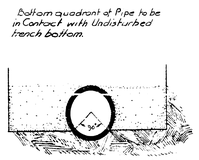

TAMPED BACKFILL
STA. 13+00 - 14+20 (LINE 1)

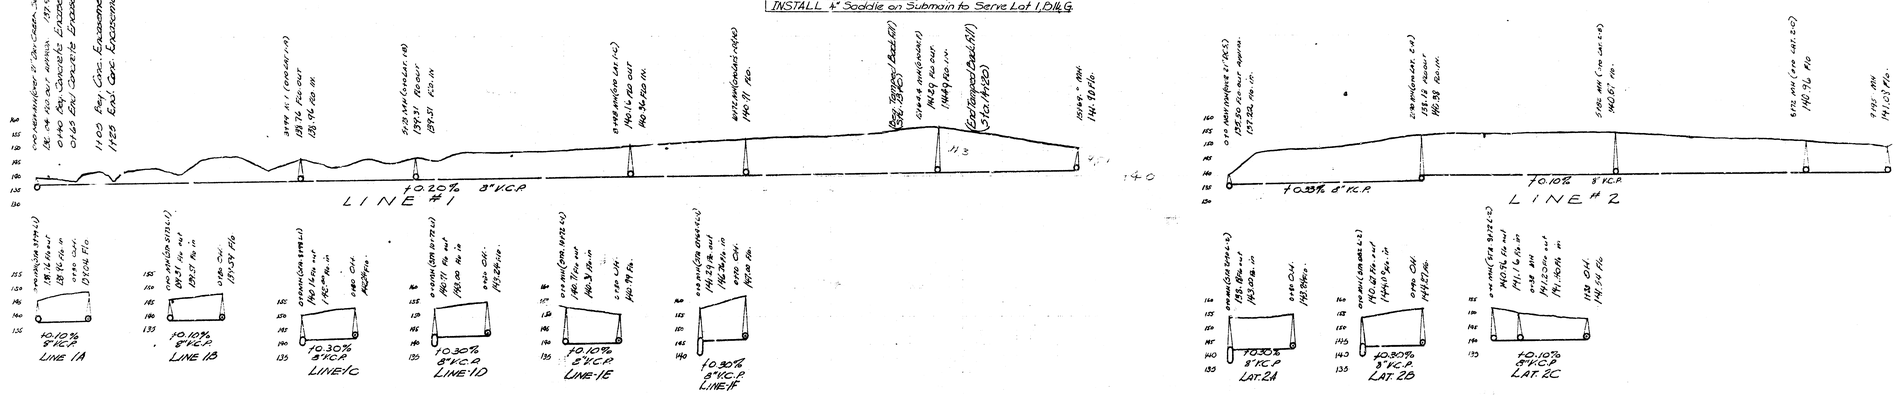

LAT 33, DRY CREEK SUBMAIN, MAIN 12
CITY OF WICHITA, KANSAS
L.W. WHITE · CITY ENGINEER
DATE 3-17-49 PROJ. NO. C2332