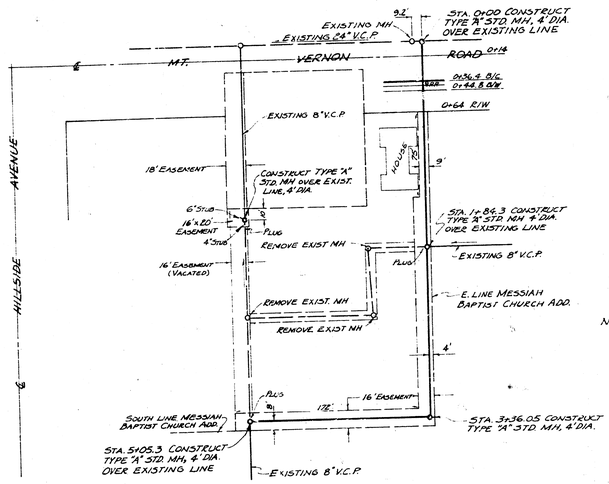

1" = 50'

NOTES:

1. ALL MANHOLES TO BE REMOVED SHALL BE DEMOLISHED AND ALL LINES PLUGGED WITH CONCRETE. SALVAGE FRAME AND COVER AND DELIVER TO CITY OF WICHITA MATERIAL YARD.

2. ALL LINES TO BE SAND BACKFILLED AND FLUSHED.

3. ABANDONED LINES UNDER NEW CHURCH BUILDING SHALL BE SAND FILLED.

4. ALL PAVEMENT REMOVED SHALL BE REPLACED ACCORDING TO CITY OF WICHITA SPECIFICATIONS (SEE DETAIL).

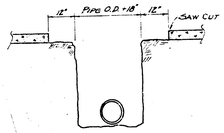

SECTION OF TRENCH THROUGH PAVEMENT

PLAN

DRAWN BY	
CHECKED	
PROJECT	
NOTE BOOK	
NO.	

DATE

BY

PROFILE

DRAWN BY	
CHECKED	
PROJECT	
NOTE BOOK	
NO.	

DATE

BY

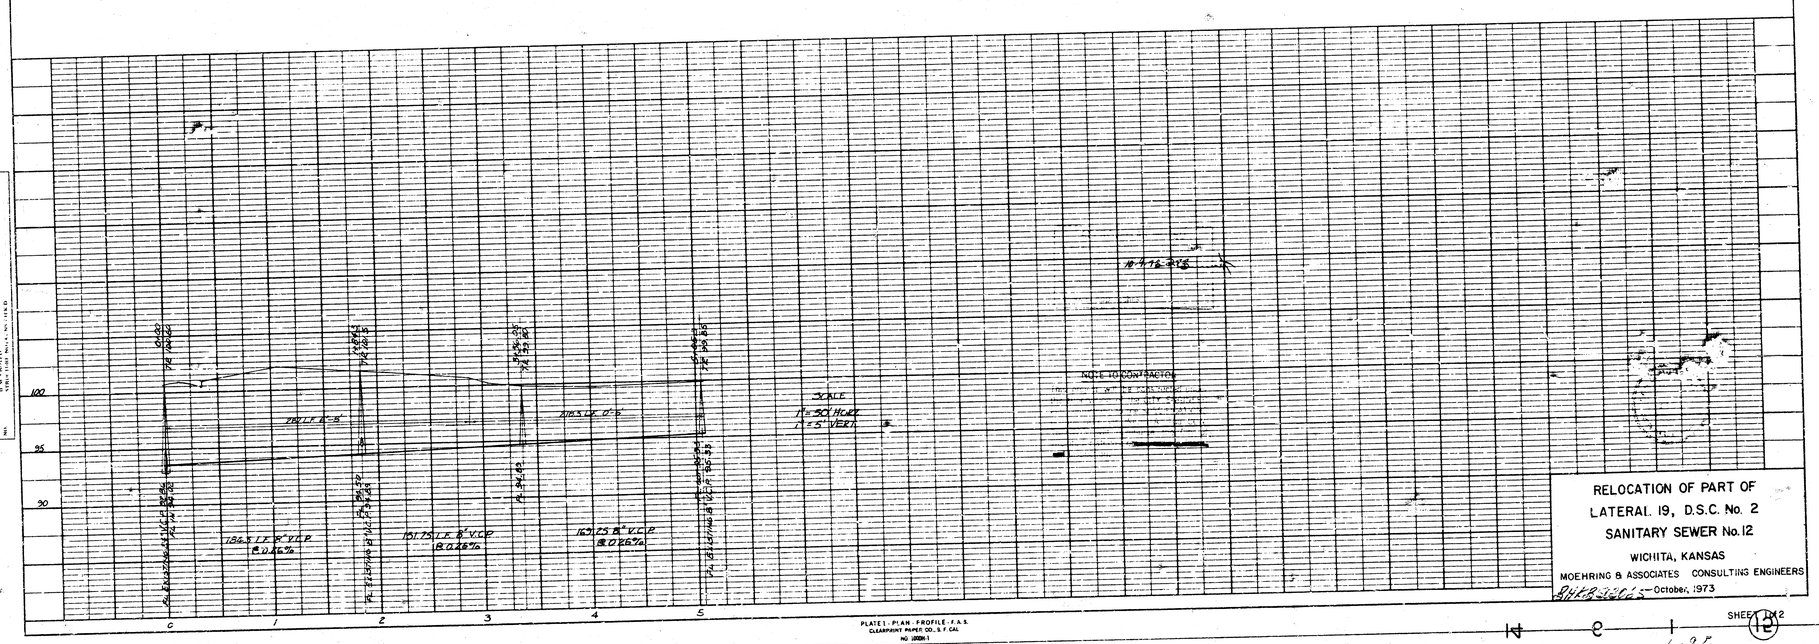

RELOCATION OF PART OF
LATERAL 19, D.S.C. No. 2
SANITARY SEWER No. 12
WICHITA, KANSAS
MOEHRING & ASSOCIATES CONSULTING ENGINEERS
October, 1973

PLATE I - PLAN - PROFILE - F.A.S.
CLEARPRINT PAPER CO., S.F. CAL.
NO. 1000H-1

SHEET 12

12

L-95

FILMED FROM THE BEST AVAILABLE COPY....