DEPTH OF BACKFILL OVER TOP OF PIPE	TRENCH WIDTH AT TOP OF PIPE 2'-0"	2'-6"	3'-0"
8			TAMP
9			
10		TAMP	
11			CRADLE
12			
13			
14	TAMP		
15			
16		CRADLE	
17			
18			

BACKFILL CHART

NOTE: All cradle shall be at the discretion of the field engineer.

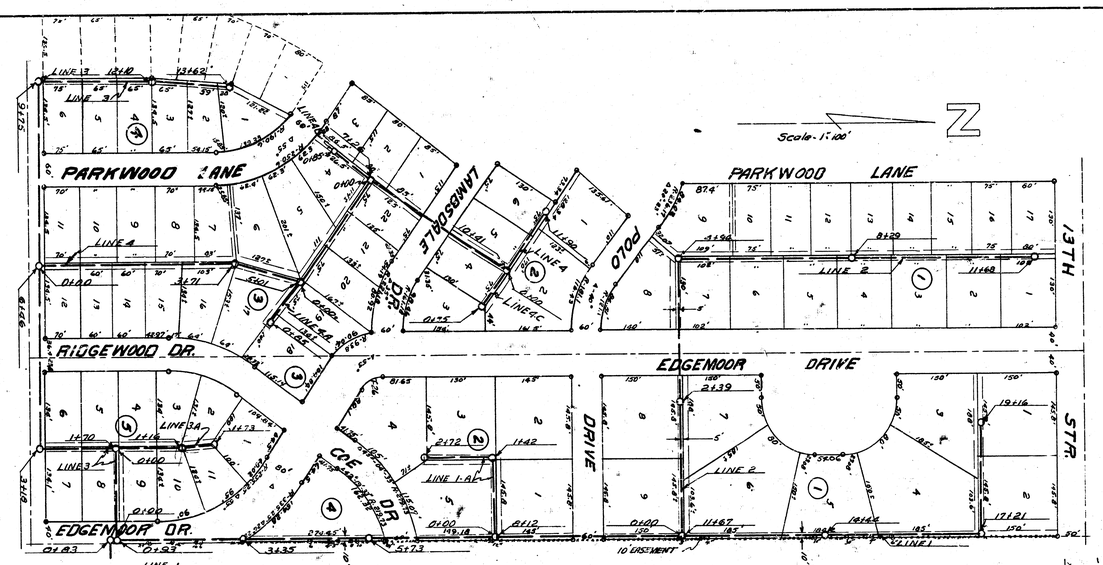

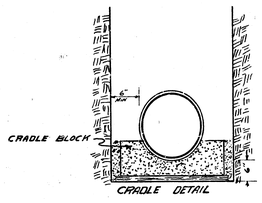

NOTE: All trees removed shall be paid for from Engineers report.

B.M. 199.93 W. RIM OF MANHOLE STA 0+00 LINE 1

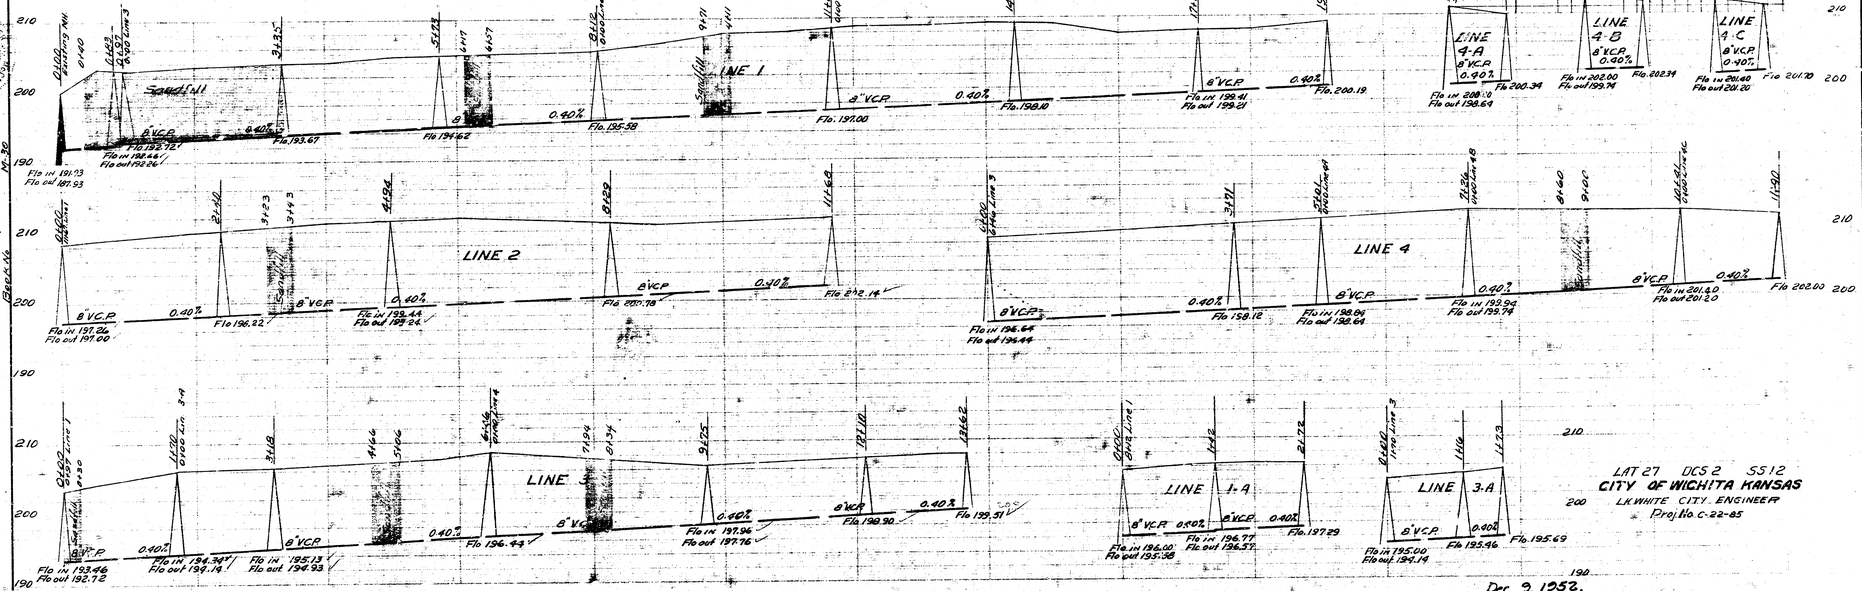

11-29-52 L. Nelson M-30

Date Drawn by Checked by Book No.

LAT 27 DCS 2 SS12

CITY OF WICHITA KANSAS

L.K. WHITE CITY ENGINEER

Proj. No. C-22-85

Dec. 9, 1952.

Asst. City Engr.

Wichita, Kansas