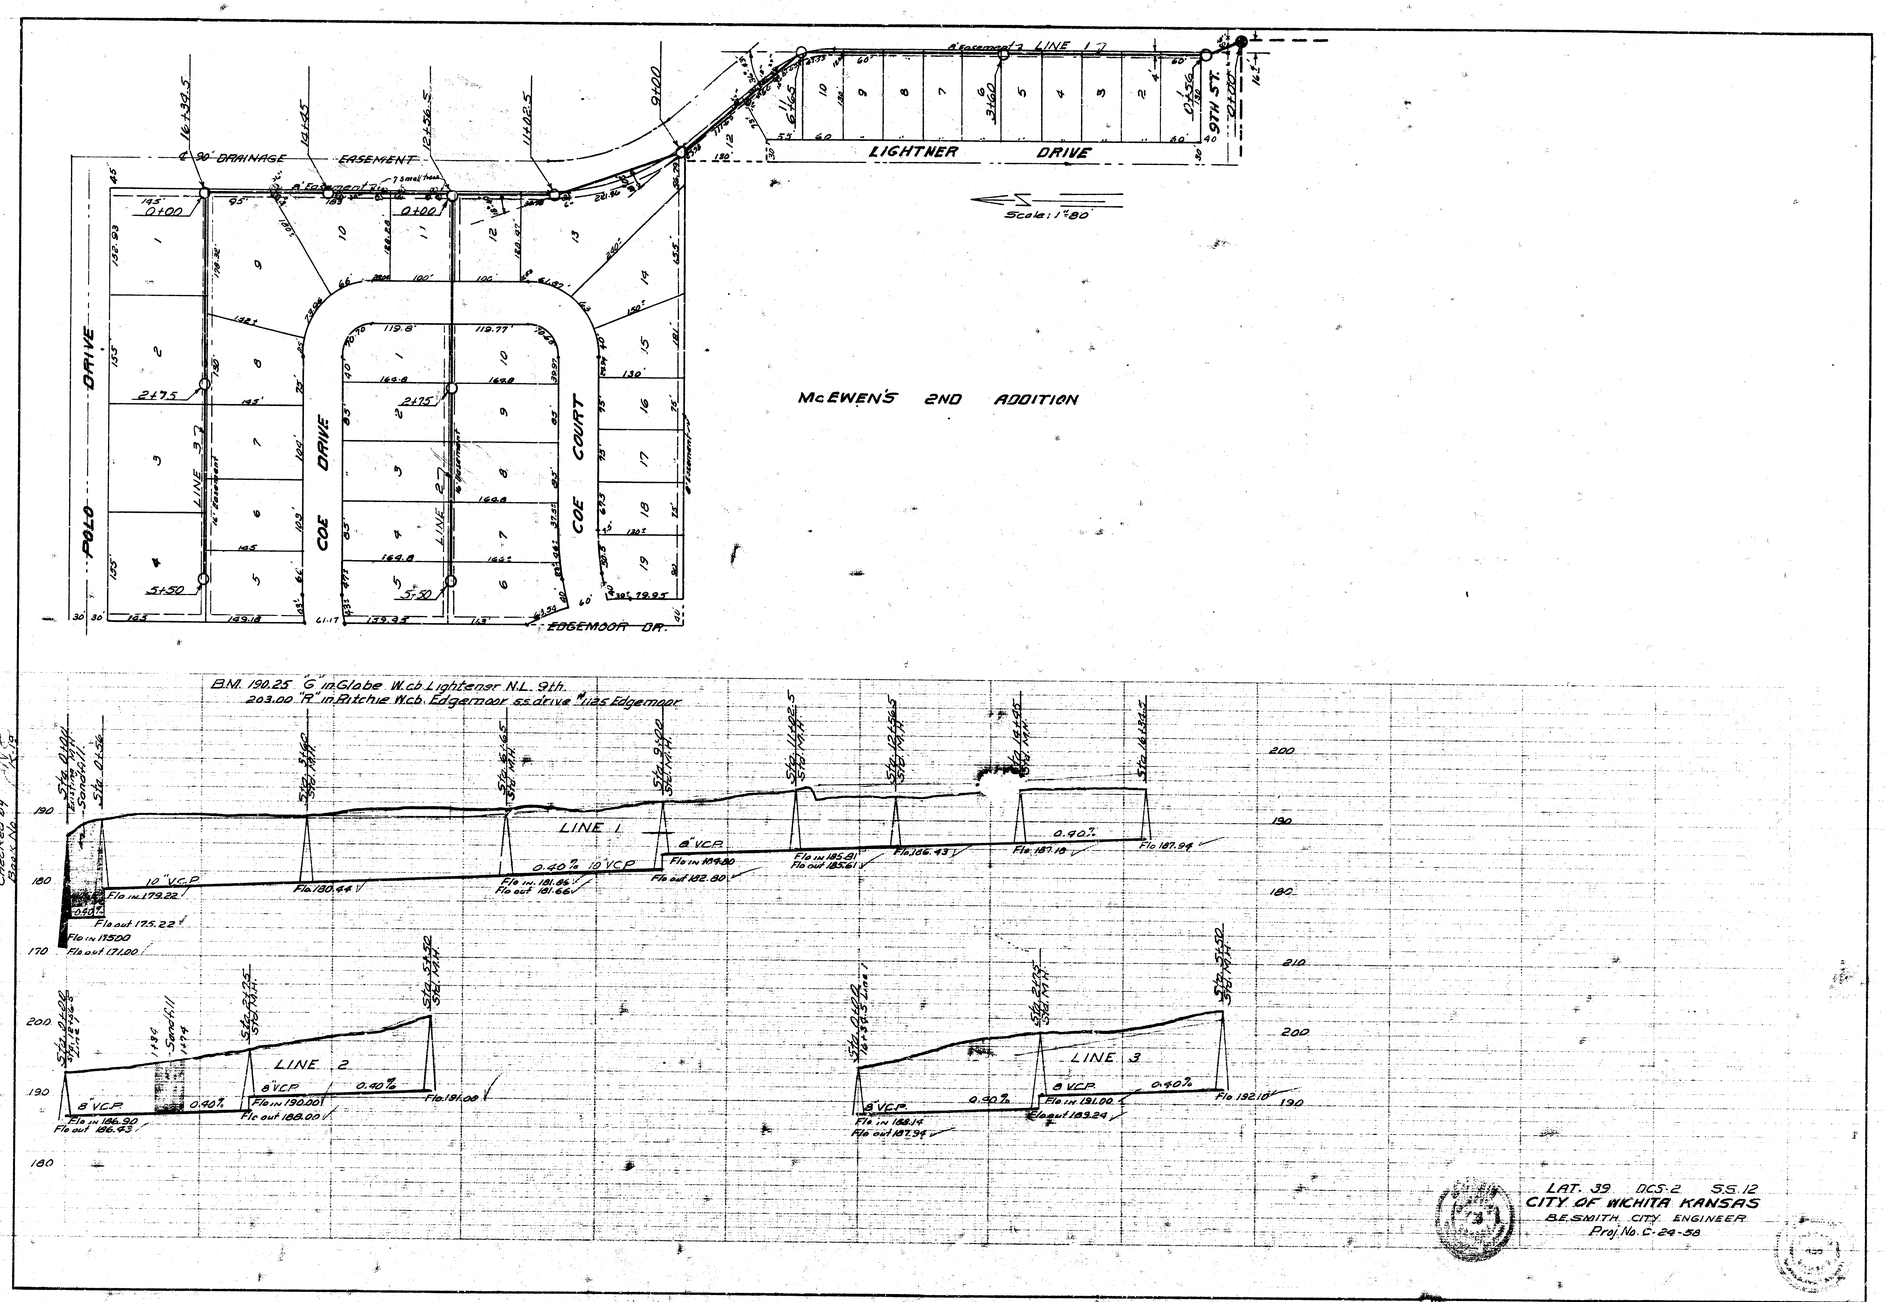
McEWEN'S 2ND ADDITION
POLO DRIVE
COE DRIVE
COE COURT
LIGHTNER DRIVE
9TH ST.
EDGEMOOR DR.
90' DRAINAGE EASEMENT
Scale: 1"=80'
B.M. 190.25 "G" in Globe W.cb. Lightener N.L. 9th.
203.00 "R" in Ritchie W.cb. Edgemoor s.s. drive #1125 Edgemoor
LINE 1
LINE 2
LINE 3
LAT. 39 DCS-2 S.S. 12
CITY OF WICHITA KANSAS
B.E. SMITH, CITY ENGINEER
Proj. No. C-24-58