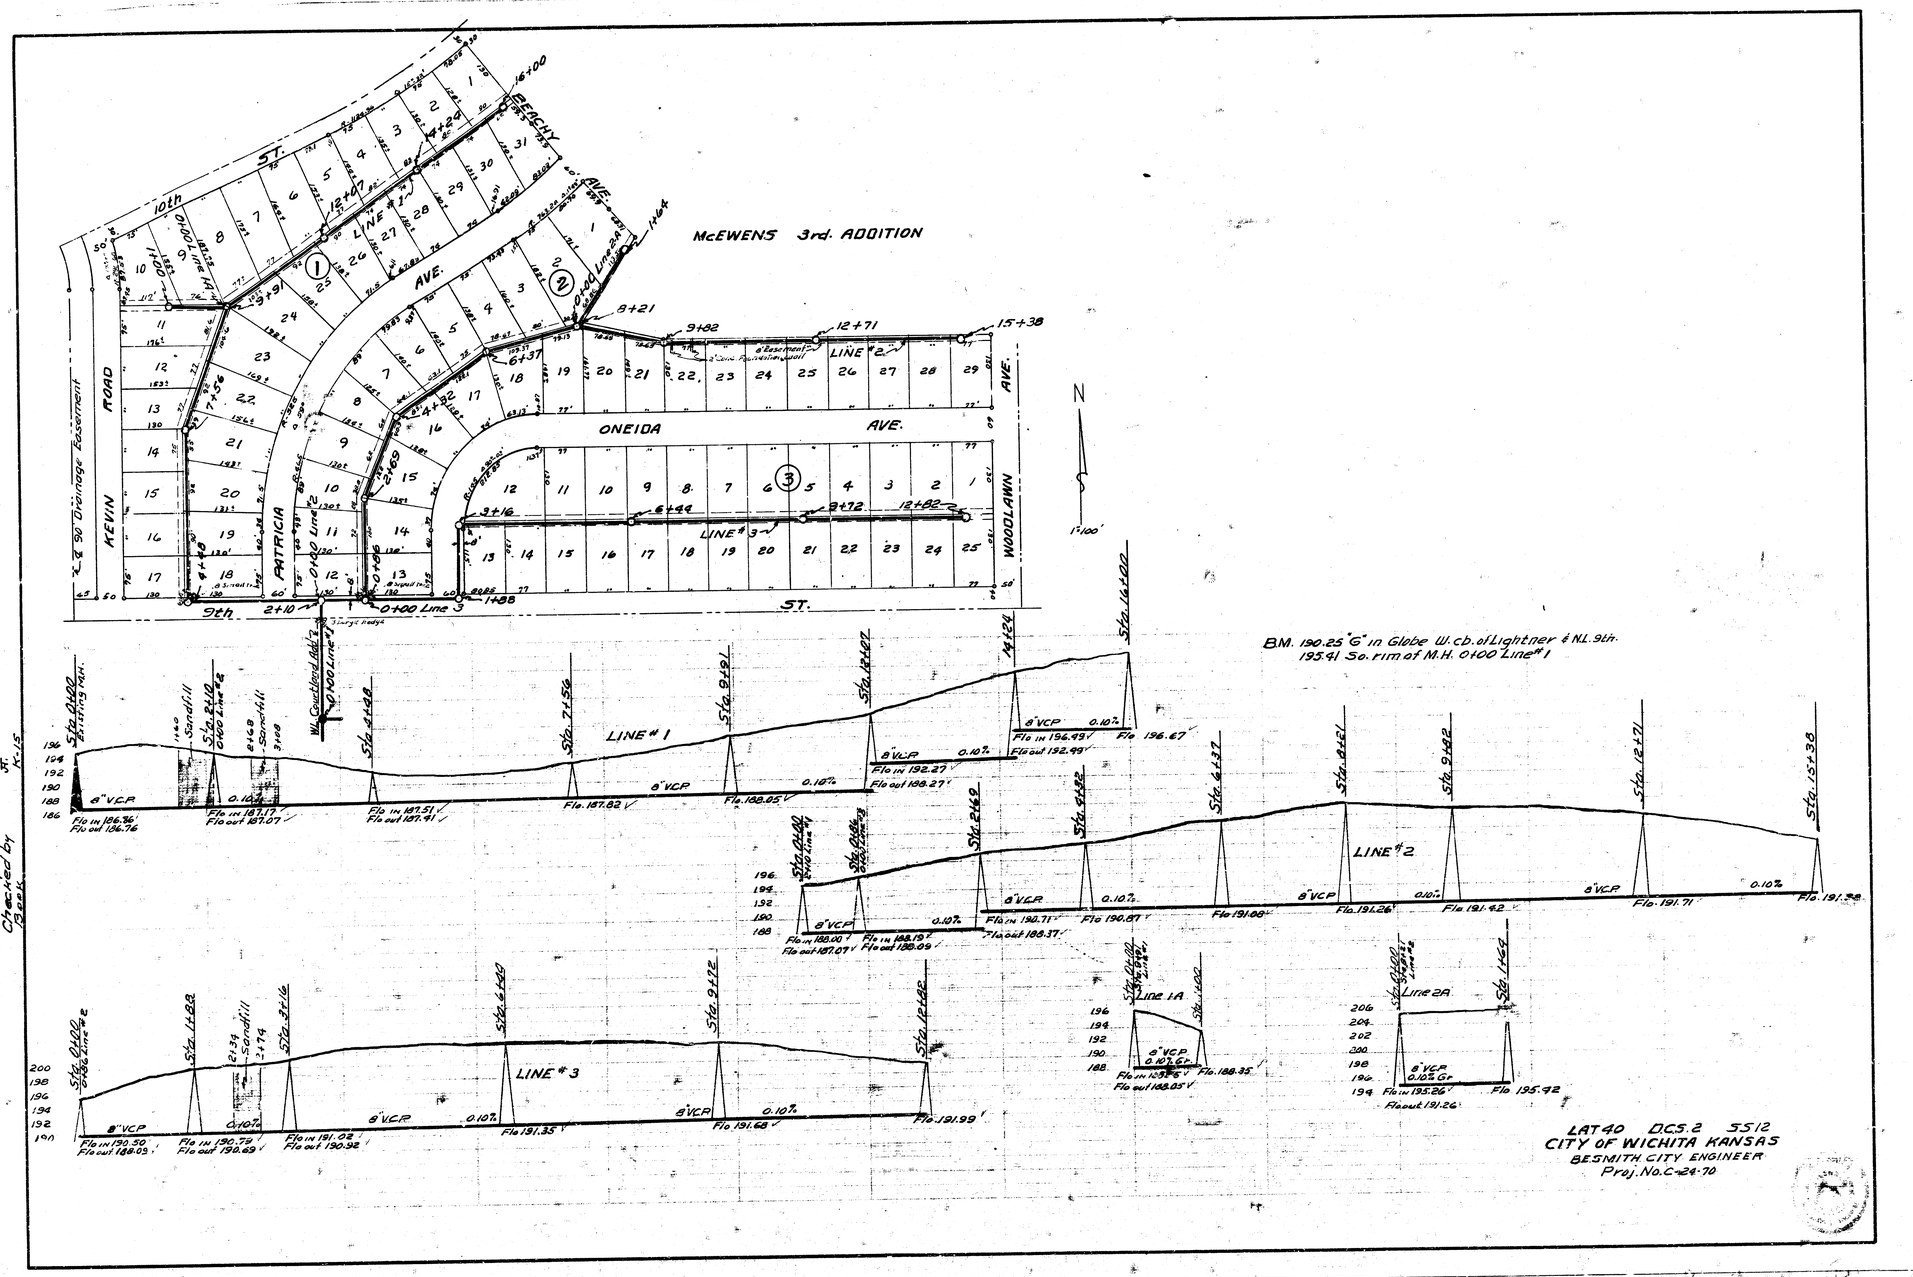
McEWENS 3rd. ADDITION
10th ST.
BEACHY AVE.
LINE #1
AVE.
ONEIDA AVE.
LINE #2
LINE #3
KEVIN ROAD
PATRICIA
WOODLAWN AVE.
9th ST.
0+00 Line 1
0+00 Line 2
0+00 Line 3
BM. 190.25 "G" in Globe W. cb. of Lightner & N.L. 9th.
195.41 So. rim of M.H. 0+00 Line #1
LINE #1
LINE #2
LINE #3
LINE 1A
LINE 2A
8" VCP
0.10%
LAT 40 DCS. 2 S512
CITY OF WICHITA KANSAS
B.E. SMITH CITY ENGINEER
Proj. No. C-24-70
Date
Plan by
Checked by
Book