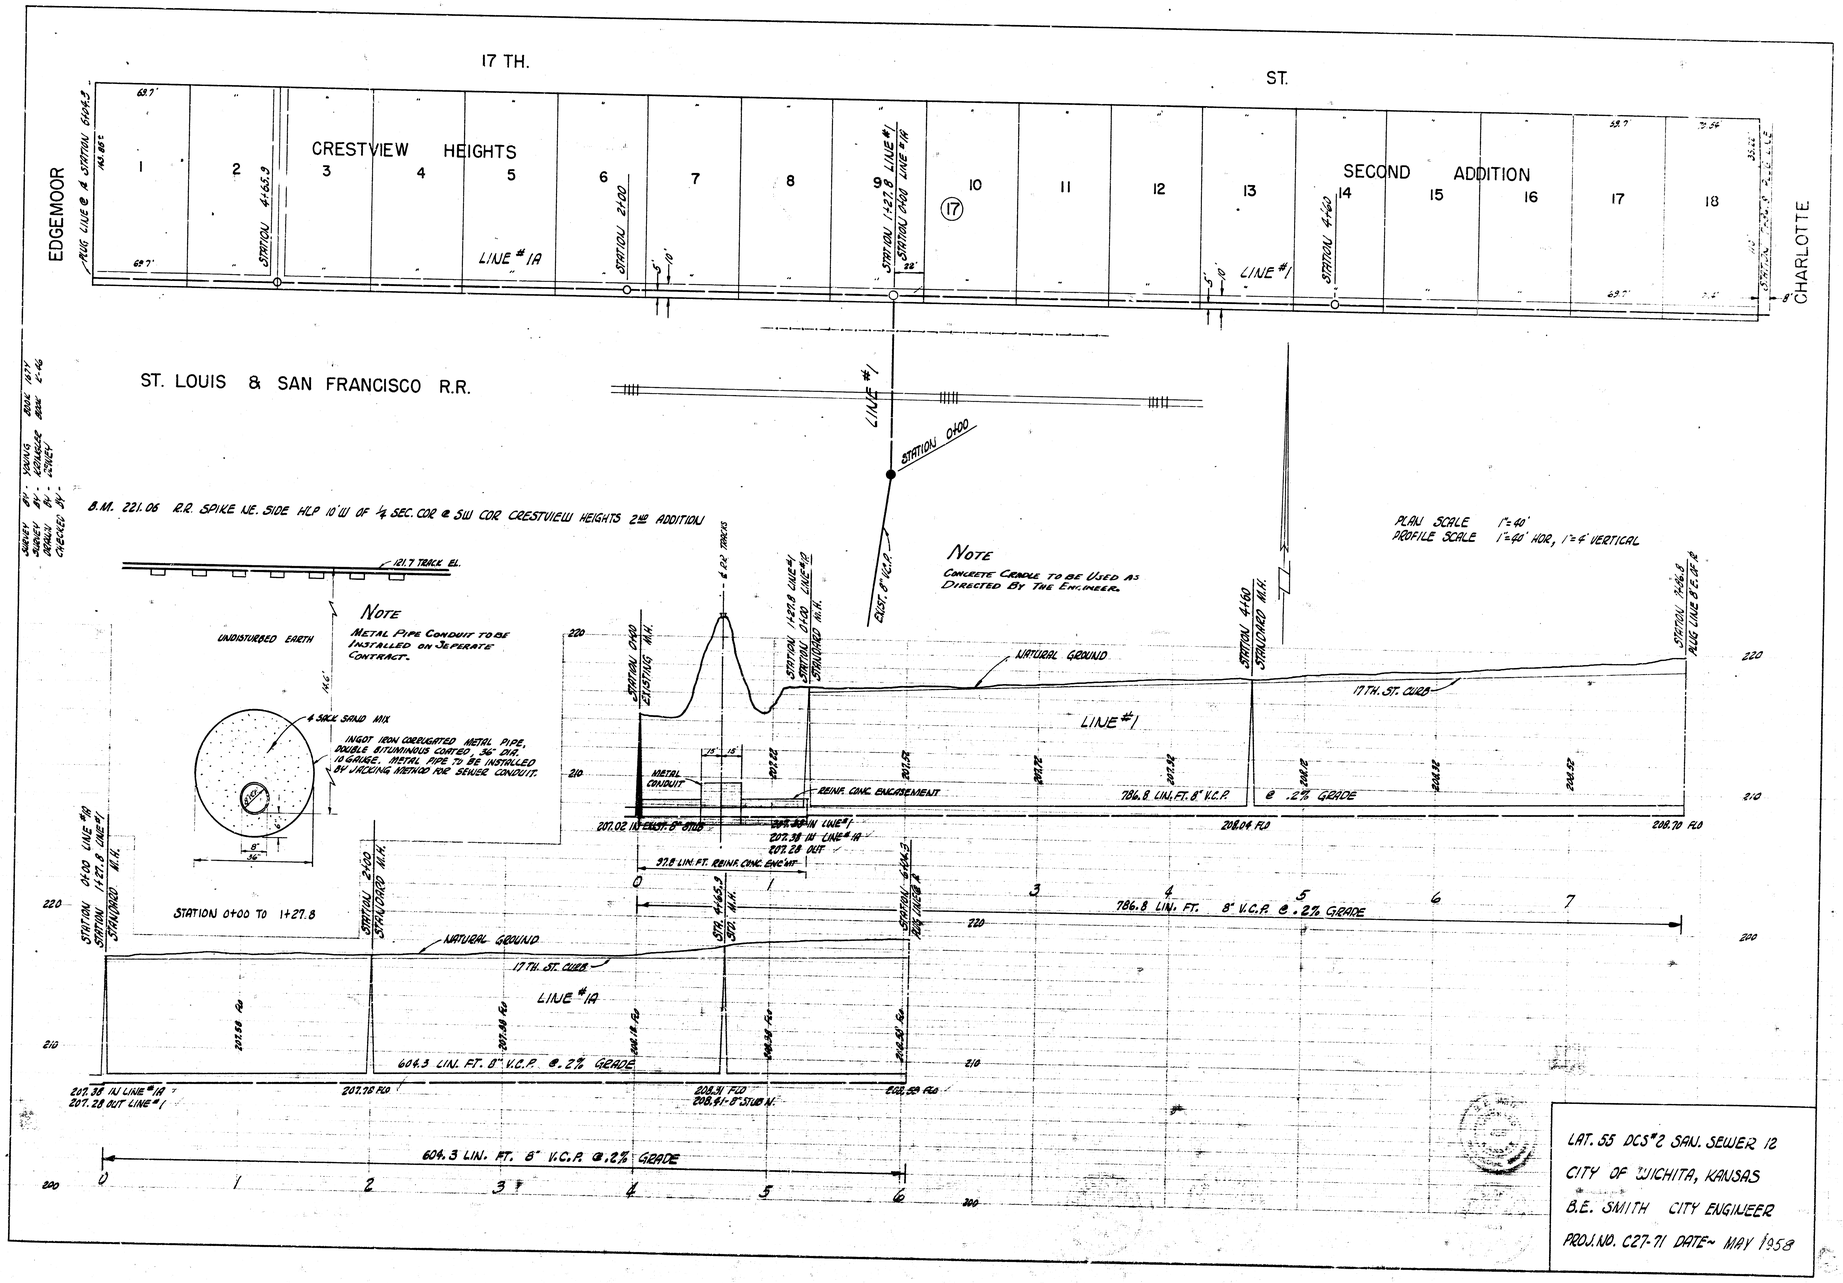
17 TH.
ST.
EDGEMOOR
CRESTVIEW HEIGHTS
SECOND ADDITION
CHARLOTTE
ST. LOUIS & SAN FRANCISCO R.R.
LINE #1A
LINE #1
STATION 0+00
B.M. 221.06 R.R. SPIKE NE. SIDE HLP 10'W OF ¼ SEC. COR @ SW COR CRESTVIEW HEIGHTS 2ND ADDITION
NOTE
CONCRETE CRADLE TO BE USED AS DIRECTED BY THE ENGINEER.
NOTE
METAL PIPE CONDUIT TO BE INSTALLED ON SEPERATE CONTRACT.
UNDISTURBED EARTH
4 SACK GRAD MIX
INGOT IRON CORRUGATED METAL PIPE, DOUBLE BITUMINOUS COATED, 36" DIA. 10 GAUGE. METAL PIPE TO BE INSTALLED BY JACKING METHOD FOR SEWER CONDUIT.
PLAN SCALE 1"=40'
PROFILE SCALE 1"=40' HOR, 1"=4' VERTICAL
NATURAL GROUND
17TH. ST. CURB
786.8 LIN. FT. 8" V.C.P. @ .2% GRADE
604.3 LIN. FT. 8" V.C.P. @ .2% GRADE
STATION 0+00 TO 1+27.8
97.8 LIN. FT. REINF. CONC. ENC'MT.
REINF. CONC. ENCASEMENT
METAL CONDUIT
LAT. 55 DCS#2 SAN. SEWER 12
CITY OF WICHITA, KANSAS
B.E. SMITH CITY ENGINEER
PROJ. NO. C27-71 DATE- MAY 1958