LAT Z DIST R S.S.#20

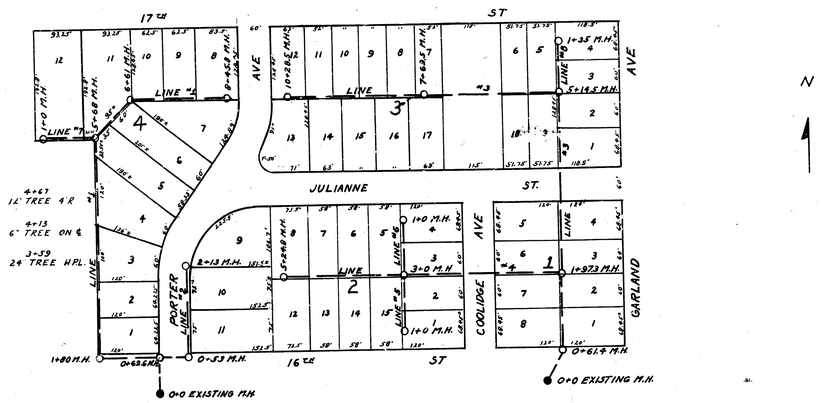

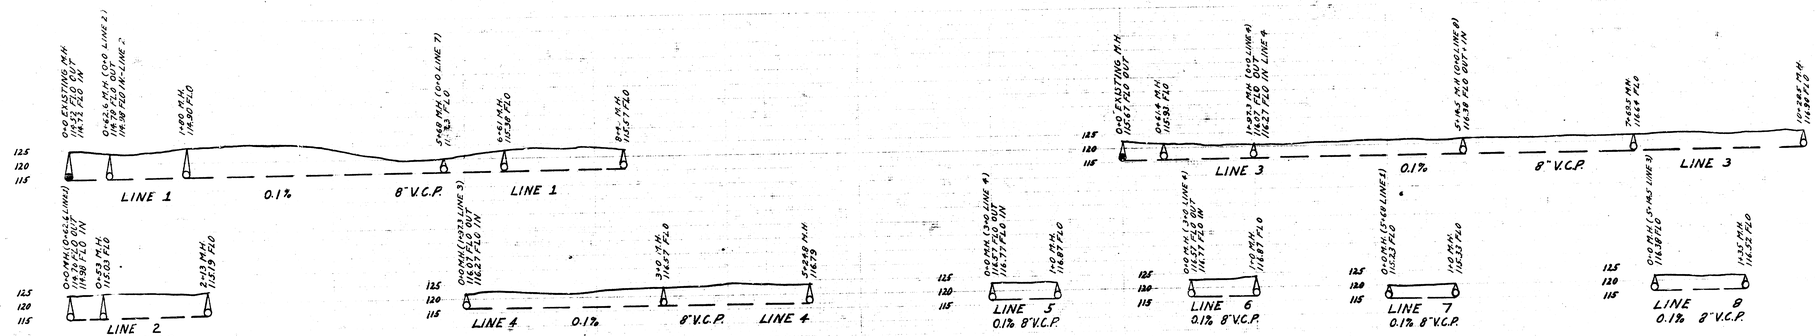

B.M. 1266.09 STEP BENCH IN GUY POLE, N.S. 16TH SET. COOLIDGE & PORTER

DEPT. OF SERVICE
CITY OF WICHITA
ENGINEERING DIVISION
L.K. WHITE CITY ENGINEER
FEB. 1946
PLAN 1"=100' PROFILE 1"=80'