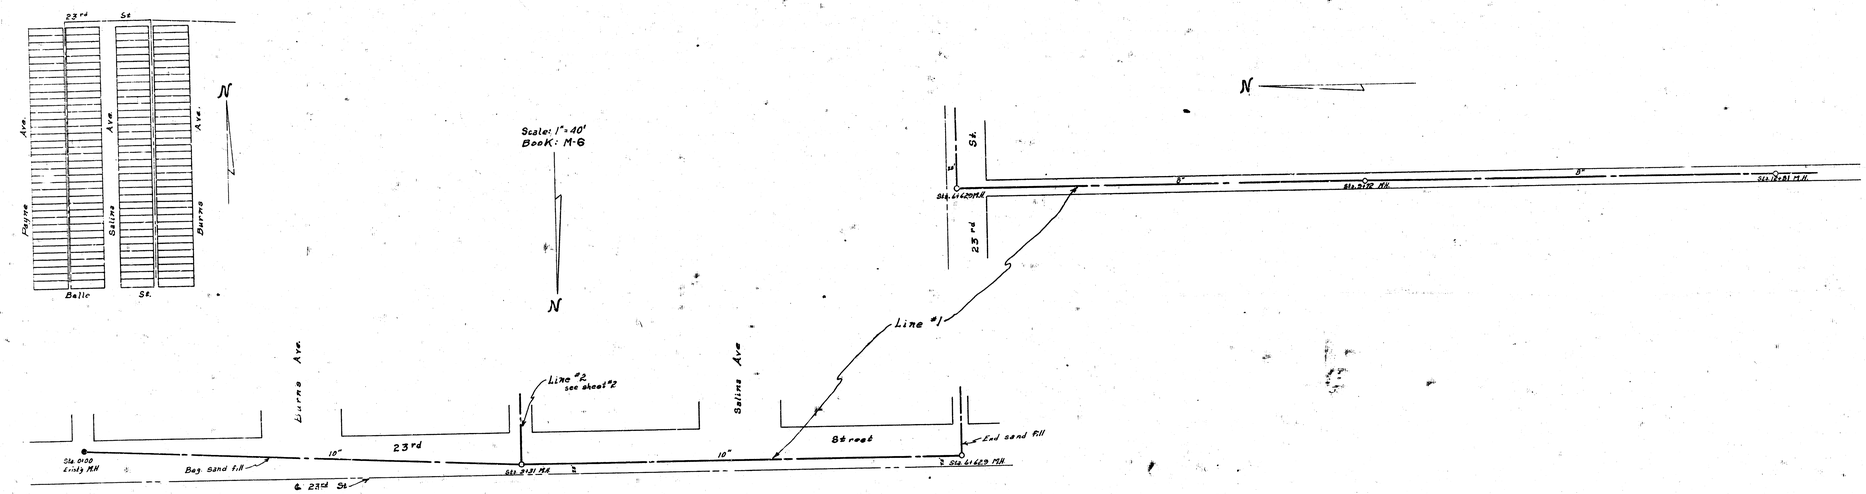

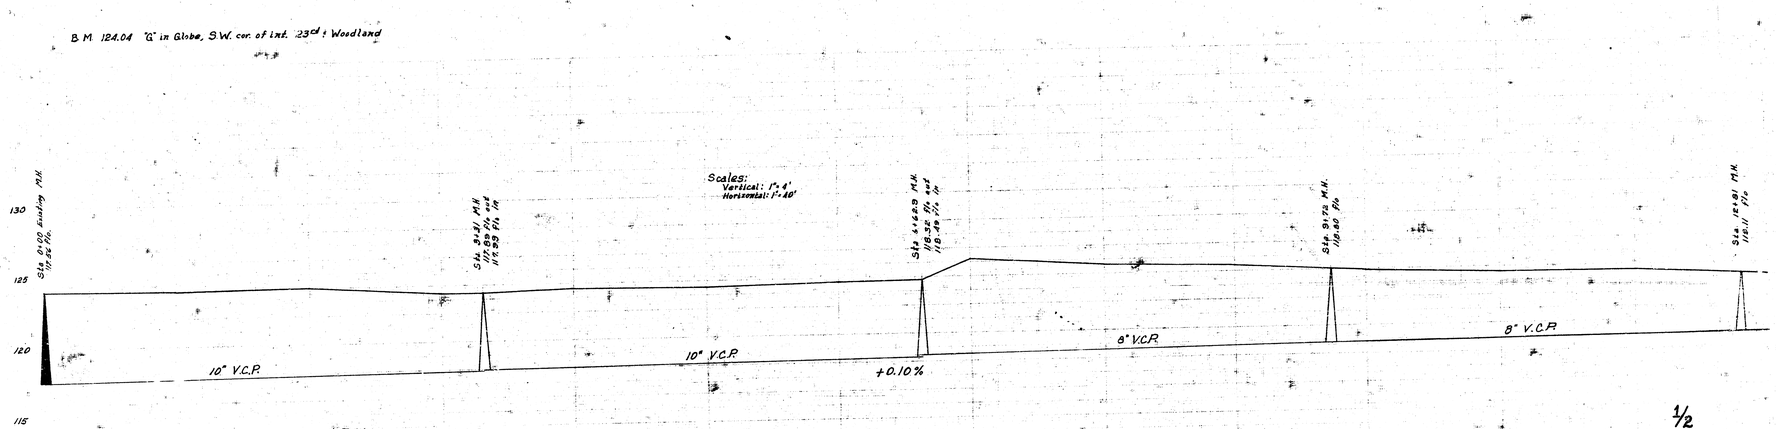

1/2

LAT. R, DIST. T, SS #20

City of Wichita, Kansas

L.K. White City Engineer

April 1951 Proj. No. C21-12

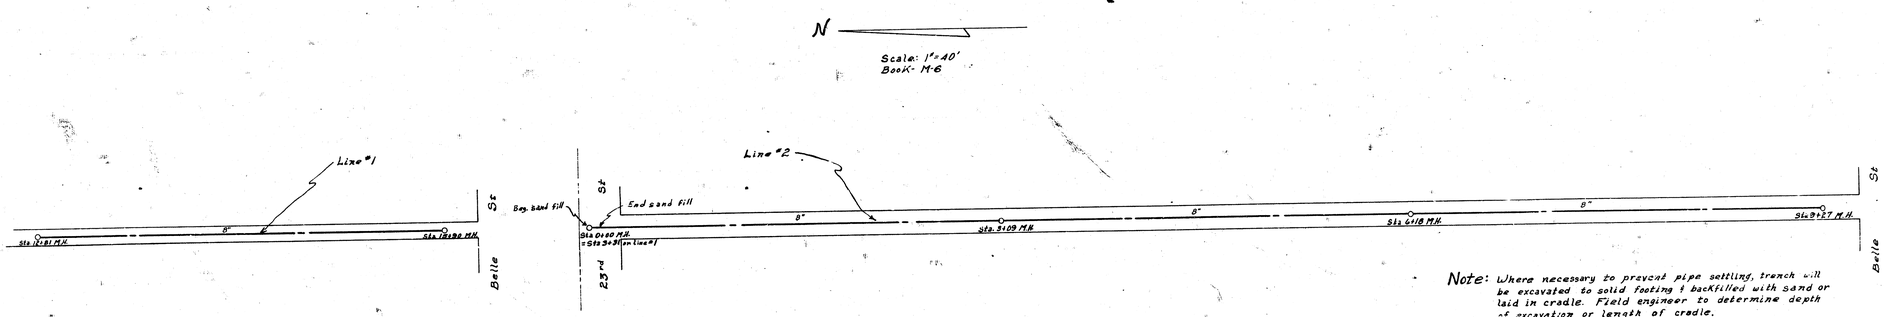

Note: Where necessary to prevent pipe settling, trench will be excavated to solid footing & backfilled with sand or laid in cradle. Field engineer to determine depth of excavation or length of cradle.
Pipe to be encased in concrete where cover is less than 30 inches

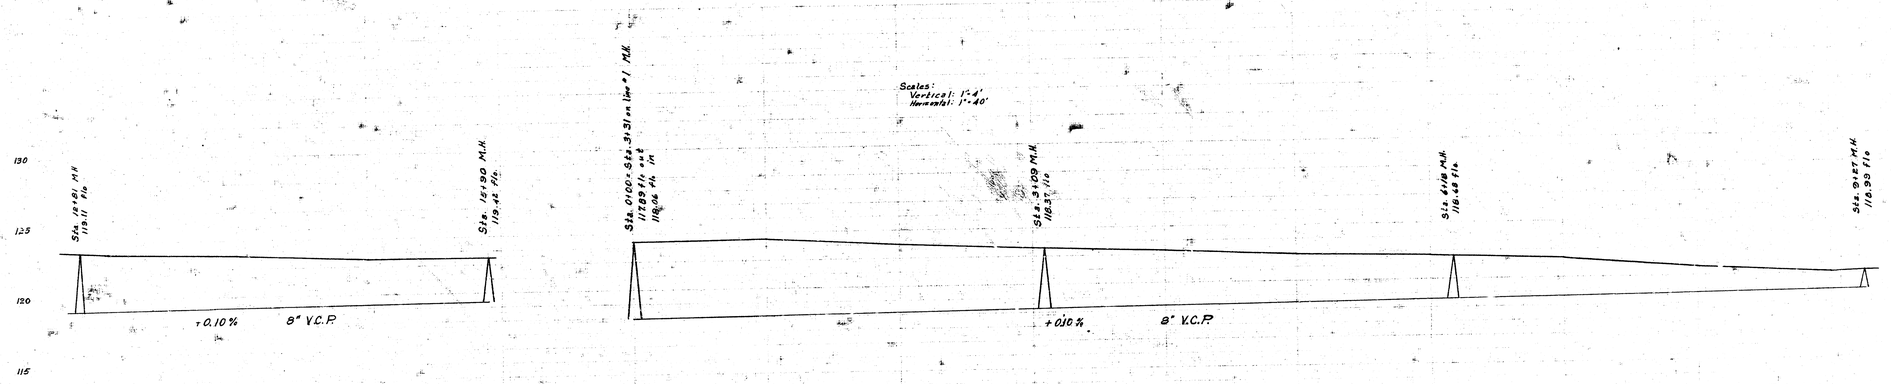

2/2

LAT. R, DIST. T., S.S. #20