Survey By C.M.M. Book 146
Drawn By D. Cramer
Checked By
Date

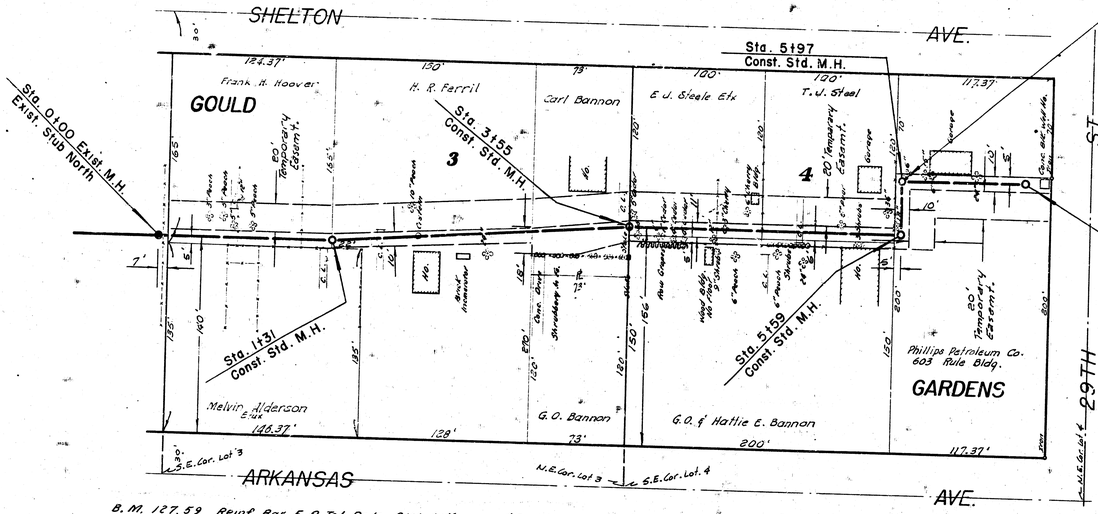

Field Engineer to determine amount of sewer to be laid North of Sta. 5+97 by checking location of wyes required by the two North properties in this Block

NOTE TO CONTRACTOR
Do Not Replace Fences Or Clothes Line Poles. Sand Fill Or Flush Beside Garage At 6+30 ±

B. M. 127.59 Reinf. Bar E. S. Tel. Pole, S.W. Arkansas & 27th
B. M. 129.11 Standard S.E. Arkansas & 29th

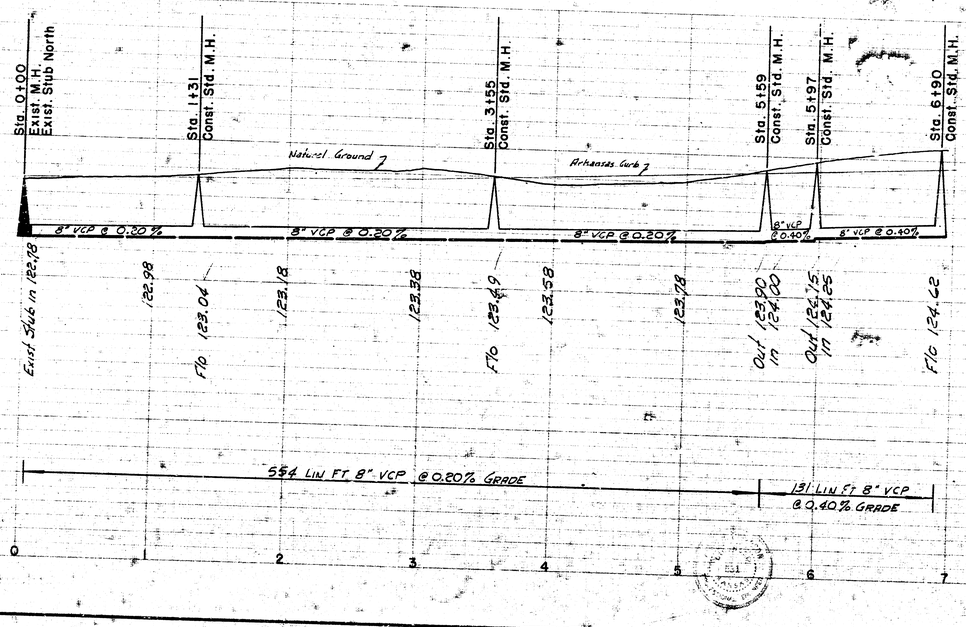

Plan Scale 1" = 40'
Profile Scale 1" = 40' Hor.
1" = 4' Vert.

LAT. 25, DIST. T, S.S. #20
CITY OF WICHITA, KANSAS
B.E. SMITH, CITY ENGINEER
PROJ. NO. C22-18
DATE APRIL 1964