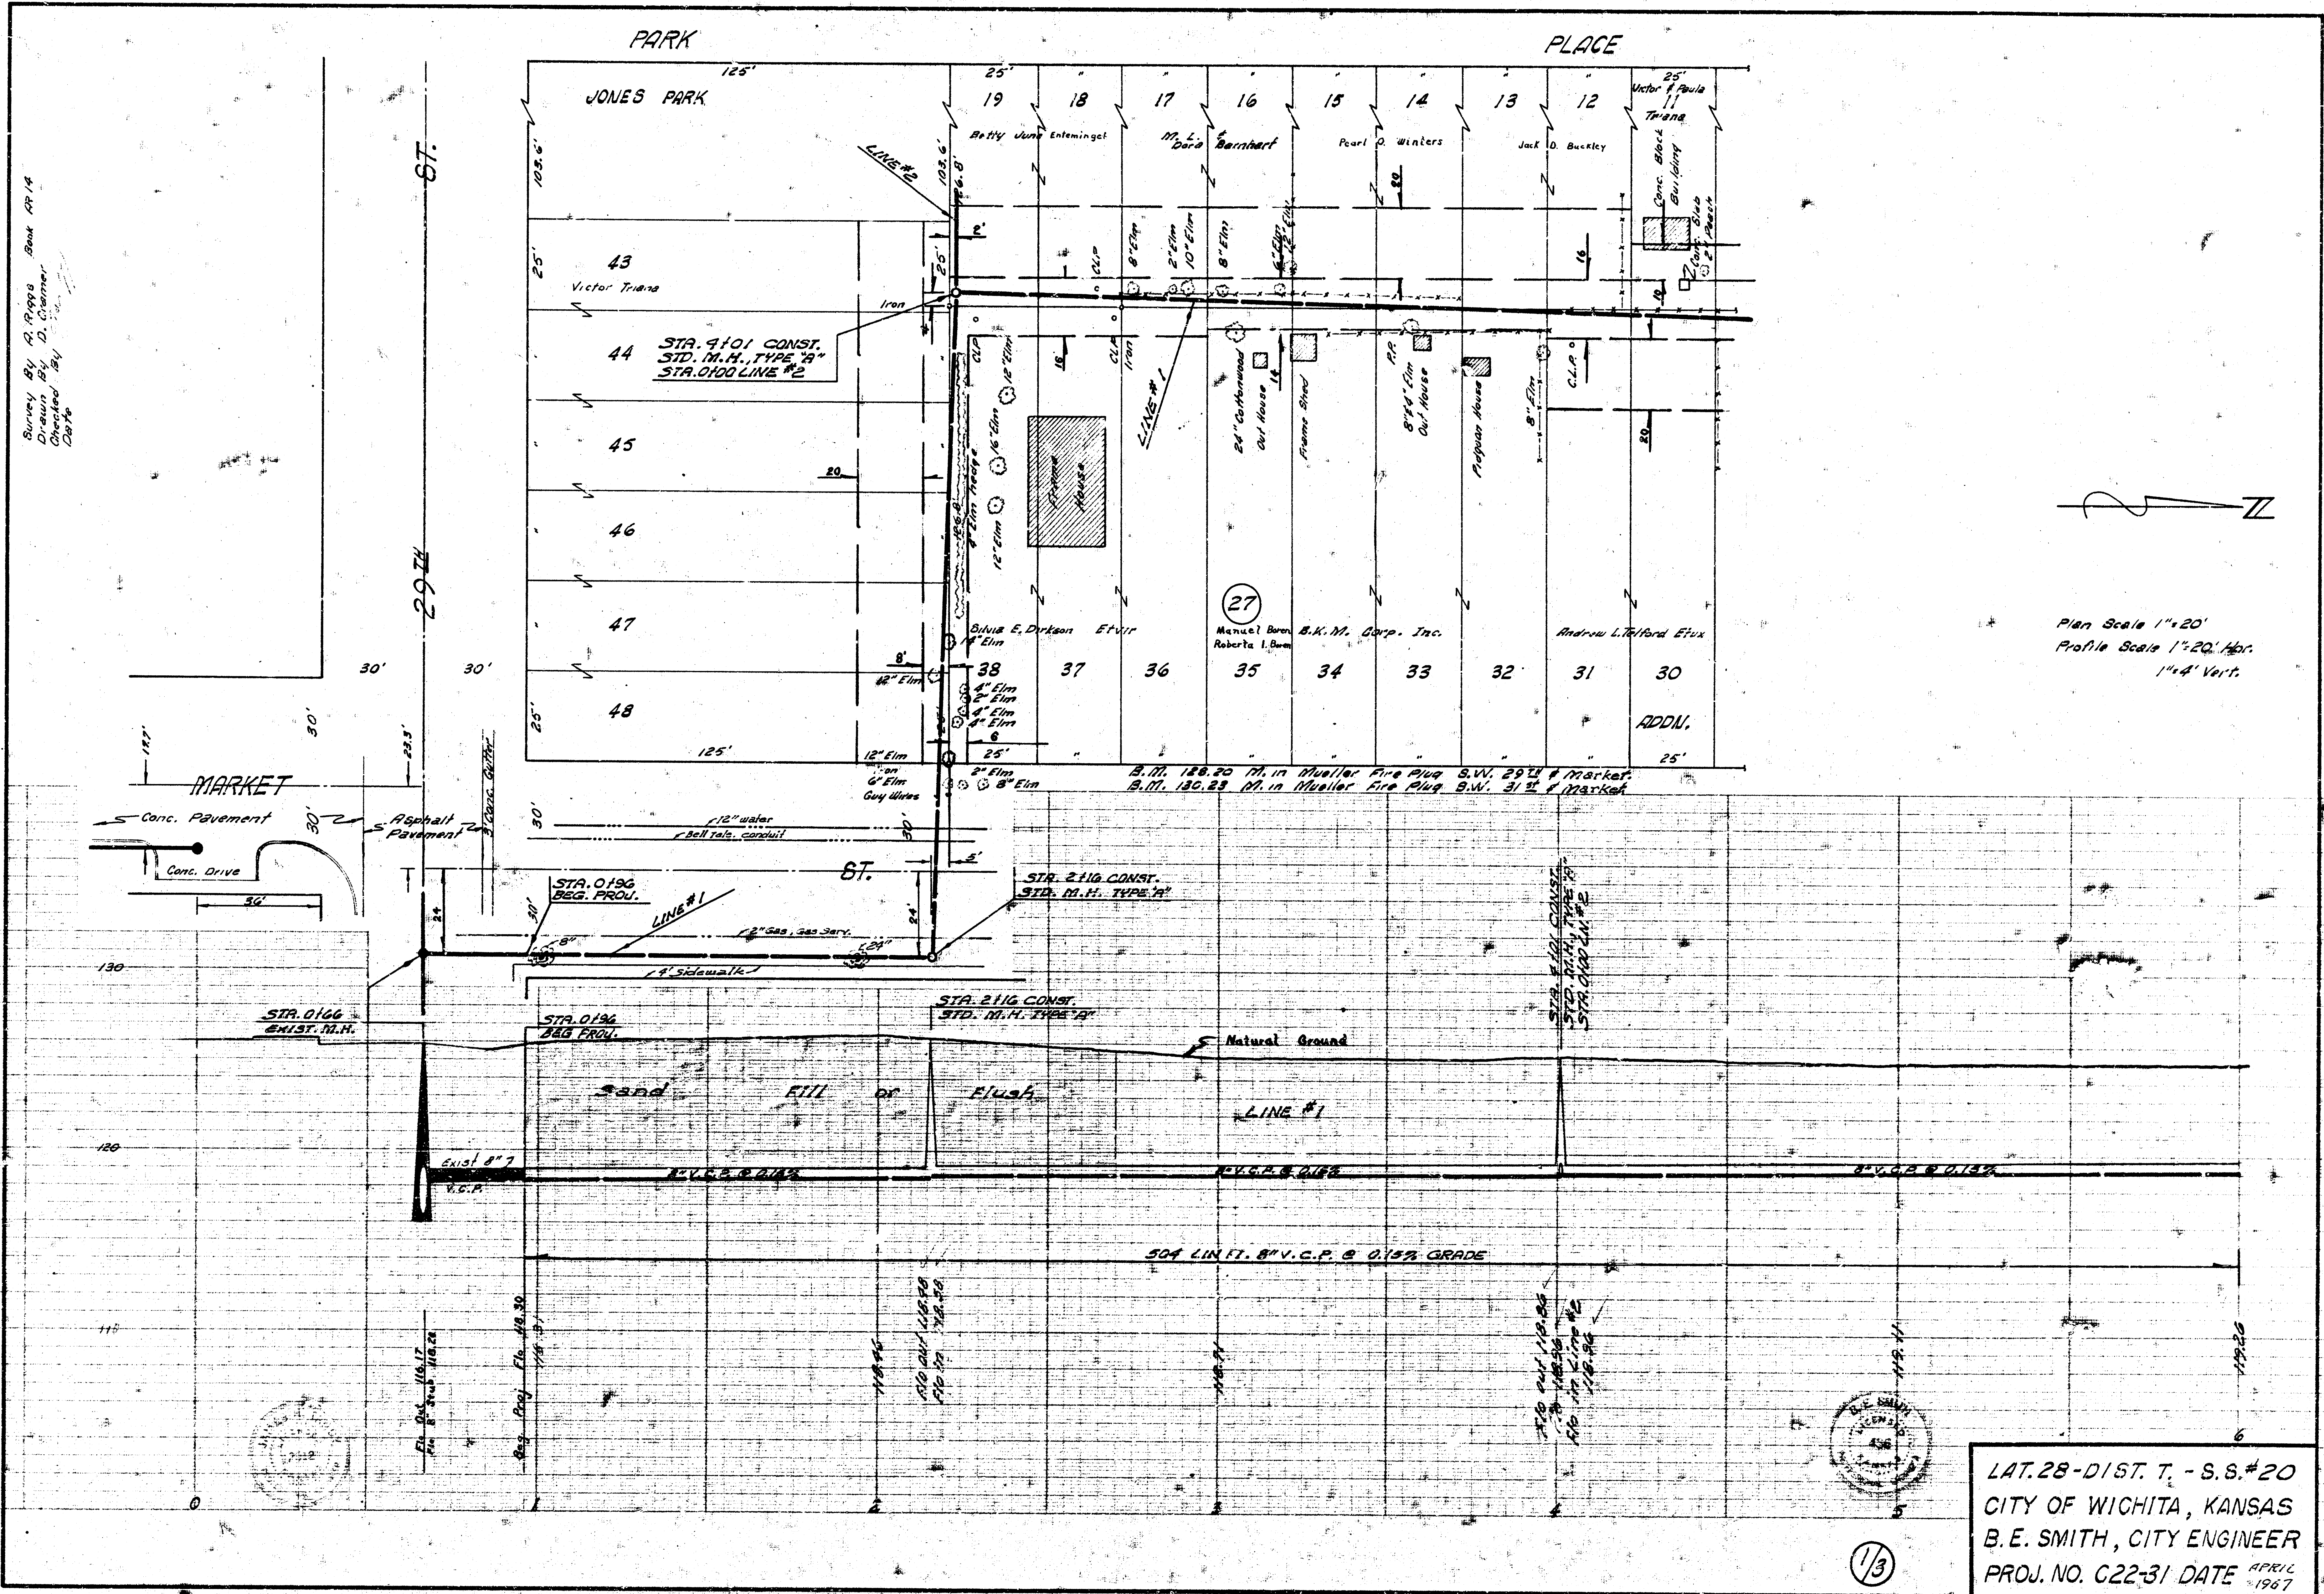
PARK PLACE
JONES PARK
29TH ST.
MARKET ST.
19 18 17 16 15 14 13 12 11
Betty June Enteminger
M. L. & Dora Barnhart
Pearl O. Winters
Jack D. Buckley
Victor & Paula Triana
Conc. Block Building
Conc. Slab
43 44 45 46 47 48
Victor Triana
LINE #2
LINE #1
STA. 4+01 CONST.
STD. M.H., TYPE "A"
STA. 0+00 LINE #2
Frame House
24" Cottonwood
Out House
Frame Shed
8" & 4" Elm
Out House
Outdoor House
27
Silvia E. Dirkson Etvir
Manuel Boren
Roberta I. Boren
B.K.M. Corp. Inc.
Andrew L. Telford Etux
38 37 36 35 34 33 32 31 30
ADDN.
B.M. 128.20 M. in Mueller Fire Plug S.W. 29TH & Market.
B.M. 130.23 M. in Mueller Fire Plug S.W. 31st & Market
Conc. Pavement
Asphalt Pavement
3' Conc. Gutter
Conc. Drive
12" water
Bell Tele. conduit
2" Gas, Gas Serv.
4' Sidewalk
STA. 0+96
BEG. PROJ.
STA. 2+16 CONST.
STD. M.H. TYPE "A"
STA. 0+66
EXIST. M.H.
Natural Ground
Sand Fill or Flush
LINE #1
Exist 8" V.C.P.
8" V.C.P. @ 0.15%
504 LIN. FT. 8" V.C.P. @ 0.15% GRADE
Flo. Out 118.17
Flo. 8" Stub 118.22
Beg. Proj. Flo. 118.30
118.46
Flo out 118.48
Flo in 118.58
118.71
Flo out 118.86
Flo in 118.96
Flo in Line #2 118.96
119.11
119.26
130
120
110
0 1 2 3 4 5 6
Plan Scale 1" = 20'
Profile Scale 1" = 20' Hor.
1" = 4' Vert.
Survey By A. Riggs Book AP 14
Drawn By D. Cramer
Checked By
Date

LAT. 28 - DIST. T. - S.S. #20
CITY OF WICHITA, KANSAS
B. E. SMITH, CITY ENGINEER
PROJ. NO. C22-31 DATE APRIL 1967

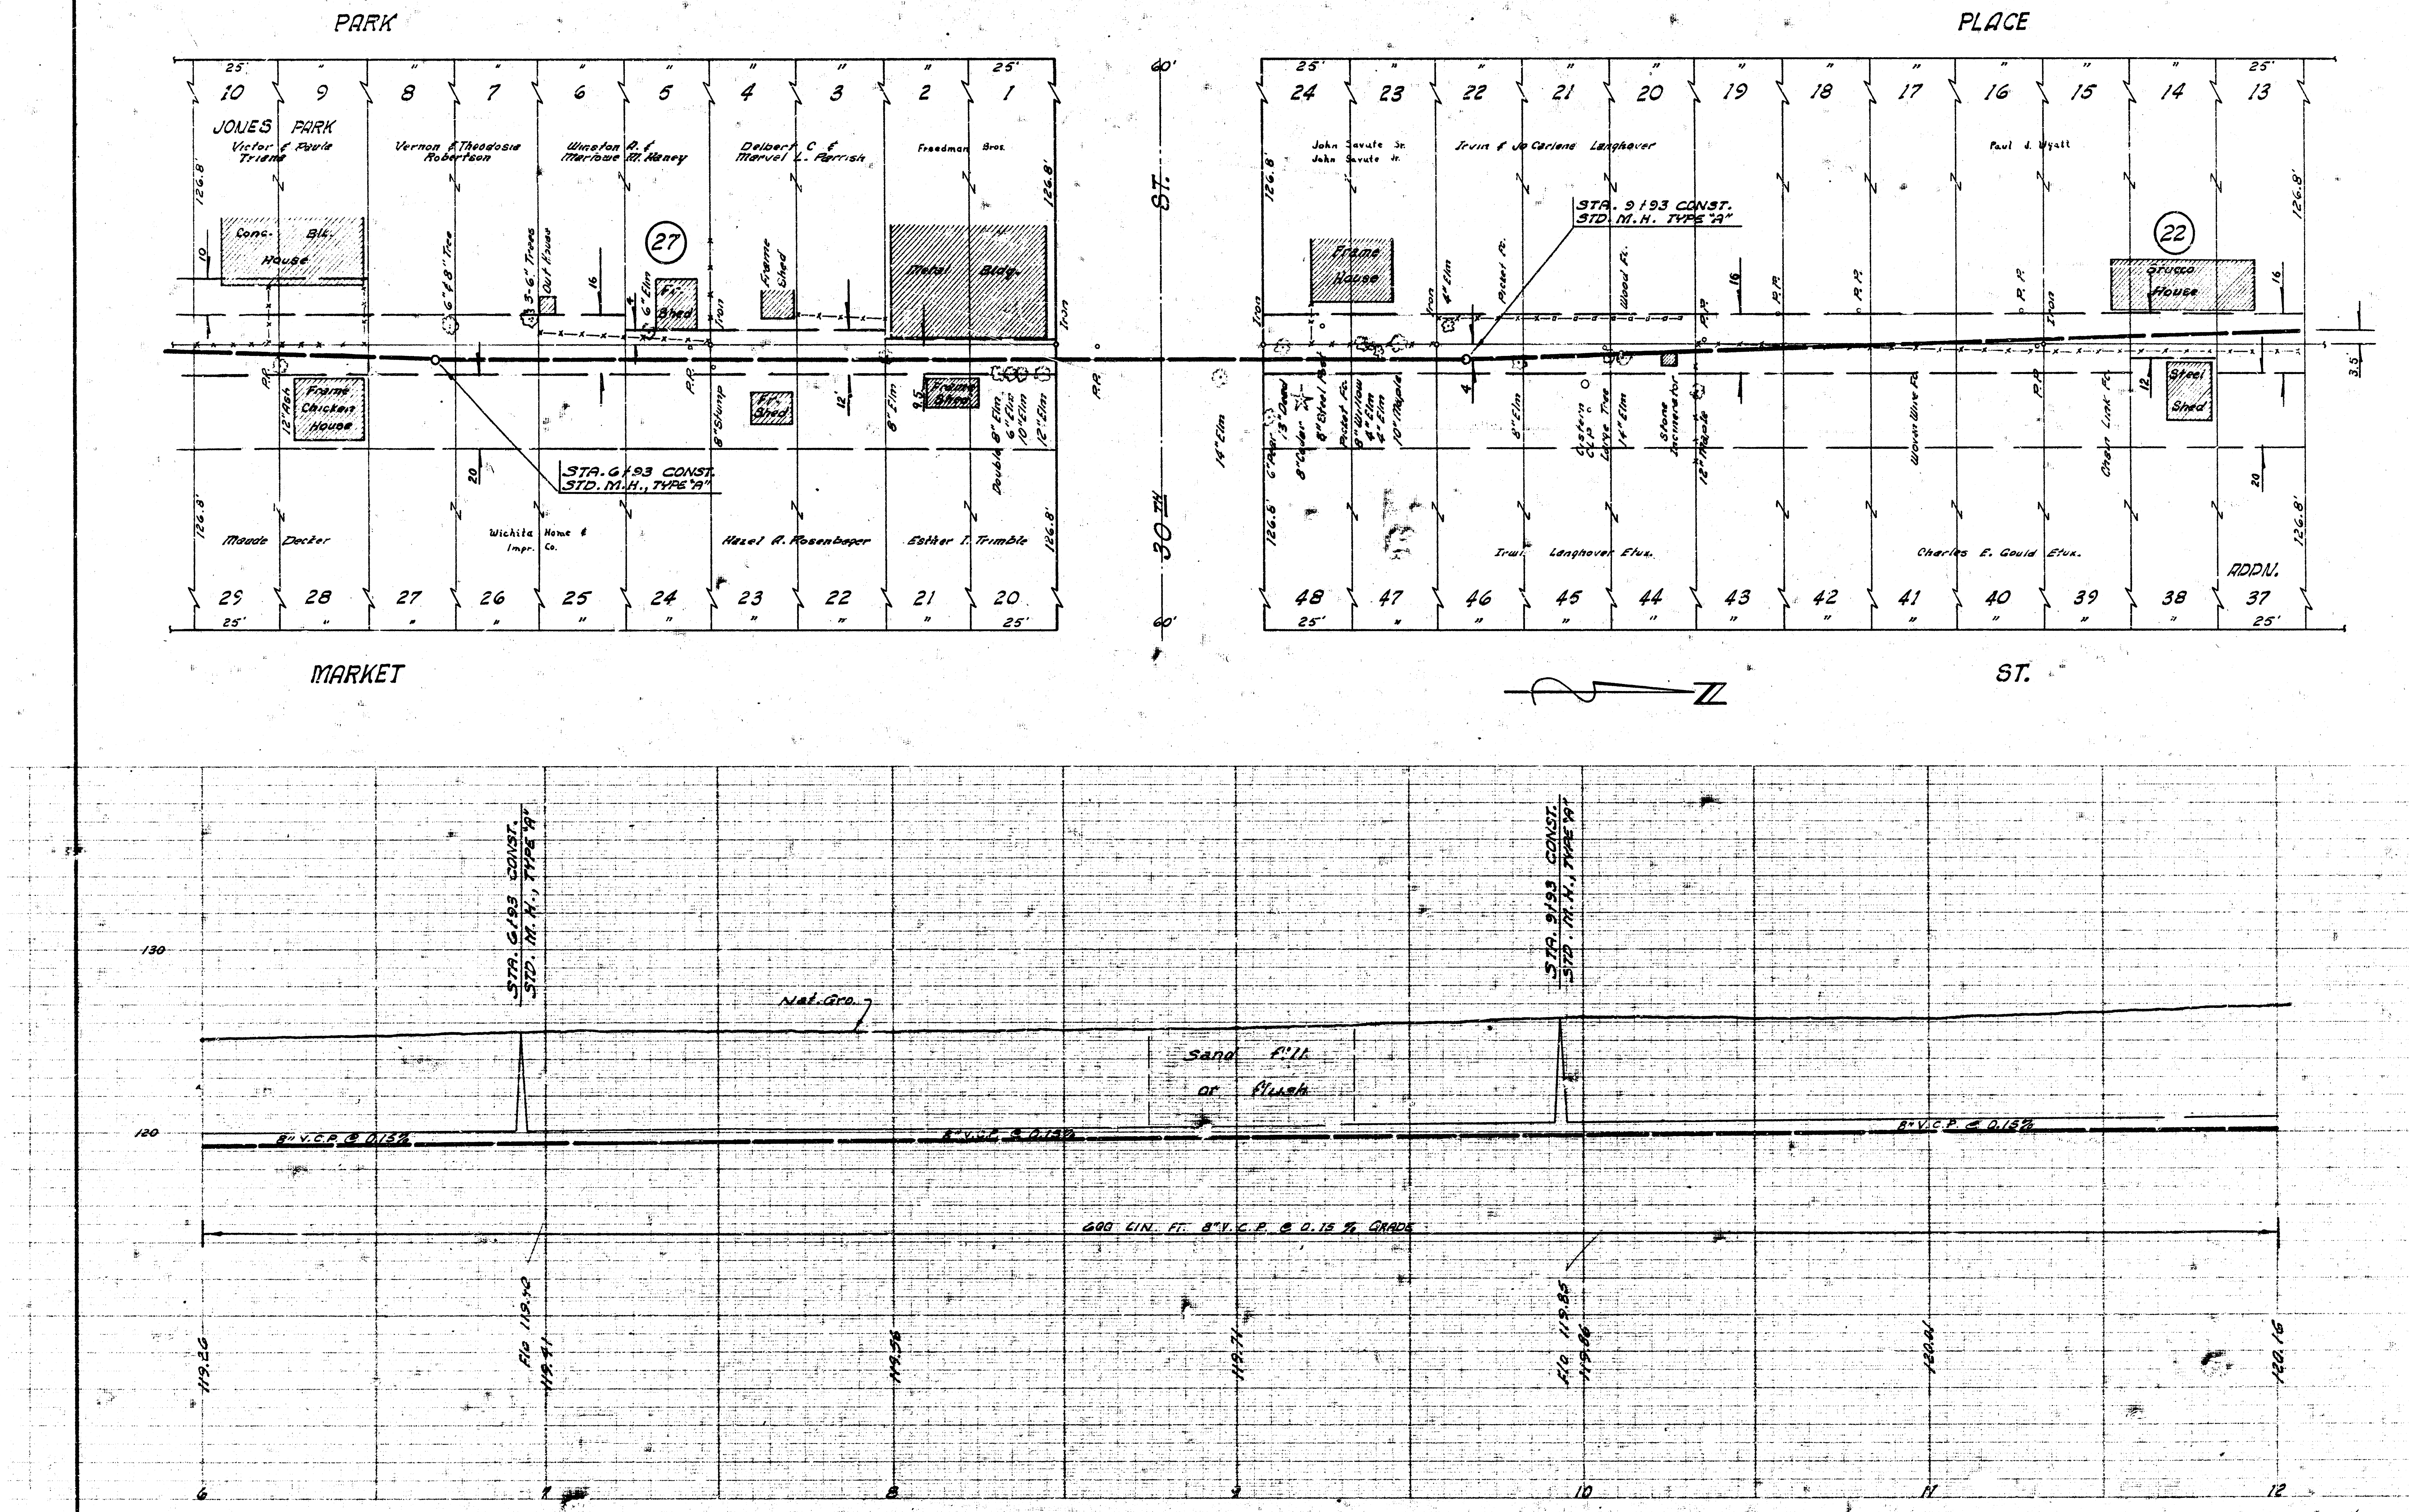
PARK
PLACE
MARKET
ST.
30TH ST.
60'
JONES PARK
Victor & Paula Triana
Vernon & Theodosia Robertson
Winston A. & Marlowe M. Haney
Delbert C & Marvel L. Parrish
Freedman Bros.
John Savute Sr.
John Savute Jr.
Irvin & Jo Carlene Langhover
Paul J. Wyatt
Maude Decker
Wichita Home & Impr. Co.
Hazel A. Rosenbager
Esther I. Trimble
Irwi Langhover Etux.
Charles E. Gould Etux.
ADDN.
10
9
8
7
6
5
4
3
2
1
24
23
22
21
20
19
18
17
16
15
14
13
29
28
27
26
25
24
23
22
21
20
48
47
46
45
44
43
42
41
40
39
38
37
25'
126.8'
Conc. Blk. House
Frame Chicken House
Fr. Shed
Frame Shed
Metal Bldg.
Frame Shed
Frame House
Stucco House
Steel Shed
27
22
STA. 6+93 CONST.
STD. M.H., TYPE "A"
STA. 9+93 CONST.
STD. M.H. TYPE "A"
6" & 8" Tree
3-6" Trees
Out House
6" Elm
8" Stump
8" Elm
12" Ash
Double 8" Elm
6" Elm
10" Elm
12" Elm
14" Elm
6" Pear
8" Cedar
3" Dead
8" Steel Post
Picket Fc.
8" Willow
4" Elm
4" Elm
10" Maple
Iron
Wood Fc.
Cistern
Large Tree
Stone Incinerator
12" Maple
Woven Wire Fc.
Chain Link Fc.
P.P.
3.5'
130
120
Nat. Gro.
Sand Fill or Flush
8" V.C.P. @ 0.13%
8" V.C.P. @ 0.15%
600 LIN. FT. 8" V.C.P. @ 0.15 % GRADE
Flo 119.40
Flo 119.85
119.26
119.41
119.56
119.71
119.86
120.01
120.16
6
7
8
9
10
11
12

②/③

LAT. 28-DIST. T. - S.S.#20

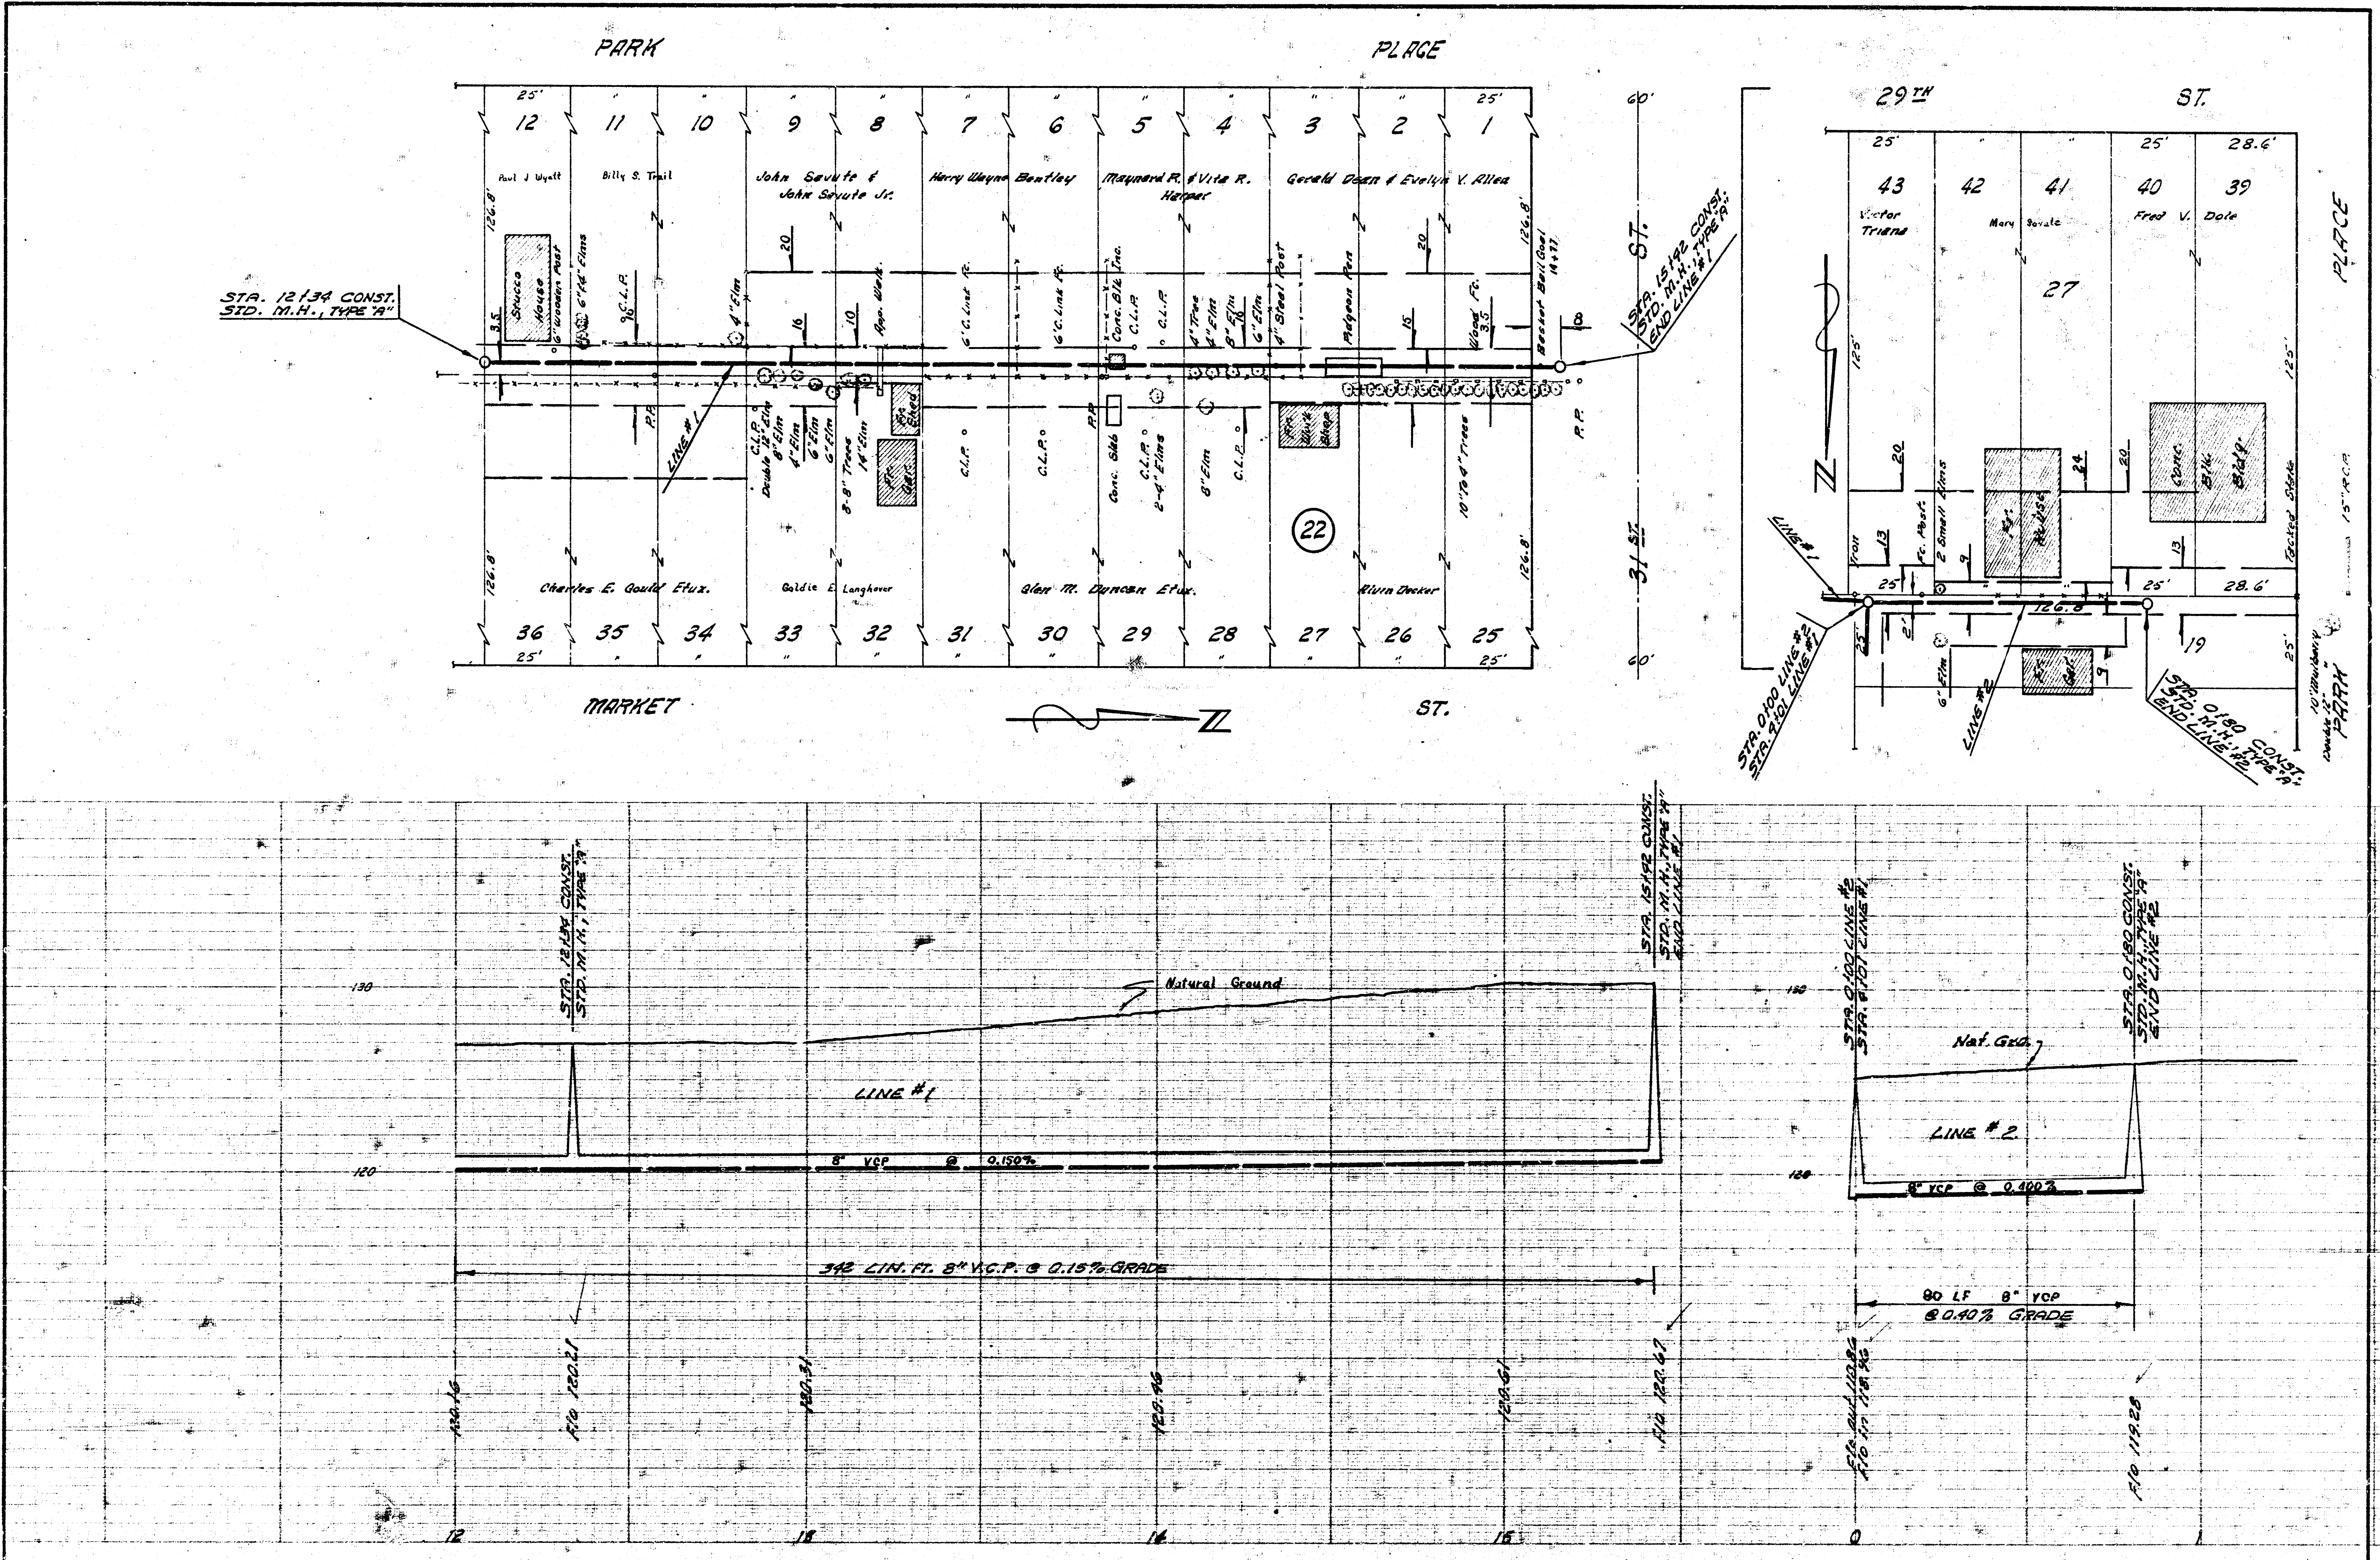
PARK
PLACE
MARKET
ST.
29TH
ST.
PLACE
PARK
31 ST.
25'
126.8'
60'
12
11
10
9
8
7
6
5
4
3
2
1
36
35
34
33
32
31
30
29
28
27
26
25
Paul J Wyatt
Billy S. Trail
John Savute &
John Savute Jr.
Harry Wayne Bentley
Maynard R. & Vita R.
Harper
Gerald Dean & Evelyn V. Allen
Charles E. Gould Etux.
Goldie E. Langhover
Glen M. Duncan Etux.
Alvin Decker
STA. 12+34 CONST.
STD. M.H., TYPE "A"
STA. 15+92 CONST.
STD. M.H., TYPE "A"
END LINE #1
Stucco House
6" Wooden Post
6" & 4" Elms
C.L.P.
4" Elm
App. Walk
6" C. Link Fc.
Conc. Blk Inc.
4" Tree
4" Elm
8" Elm
6" Elm
4" Steel Post
Pidgeon Pen
Wood Fc.
Basket Ball Goal 14+77
LINE #1
P.P.
Double 12" Elm
8" Elm
4" Elm
6" Elm
8-8" Trees
14" Elm
Fr. Shed
Fr. Gar.
Conc. Slab
2-4" Elms
Fr. Work Shop
10" To 4" Trees
22
20
16
10
15
3.5
8
43
42
41
40
39
28.6'
125'
Victor Triana
Mary Savute
Fred V. Dole
27
Troll
Fc. Post
2 Small Elms
Fr. House
Conc. Blk. Bldg.
Tacked Stake
15" R.C.P.
126.8
6" Elm
Fr. Gar.
LINE #2
19
24
13
9
2'
STA. 0+00 LINE #2
STA. 9+01 LINE #1
STA. 0+80 CONST.
STD. M.H., TYPE "A"
END LINE #2
10" Mulberry
Double 12"
STA. 12+34 CONST.
STD. M.H., TYPE "A"
STA. 15+92 CONST.
STD. M.H., TYPE "A"
END LINE #1
Natural Ground
LINE #1
8" VCP @ 0.150%
130
120
342 LIN. FT. 8" V.C.P. @ 0.15% GRADE
120.16
F/O 120.21
120.31
120.46
120.61
F/O 120.67
12
13
14
15
STA. 0+00 LINE #2
STA. 9+01 LINE #1
STA. 0+80 CONST.
STD. M.H., TYPE "A"
END LINE #2
Nat. Grd.
LINE #2
8" VCP @ 0.400%
80 LF 8" VCP
@ 0.40% GRADE
F/O Out 118.96
F/O In 118.96
F/O 119.28
0
1

③/③

LAT. 28-DIST. T. - S.S. #20