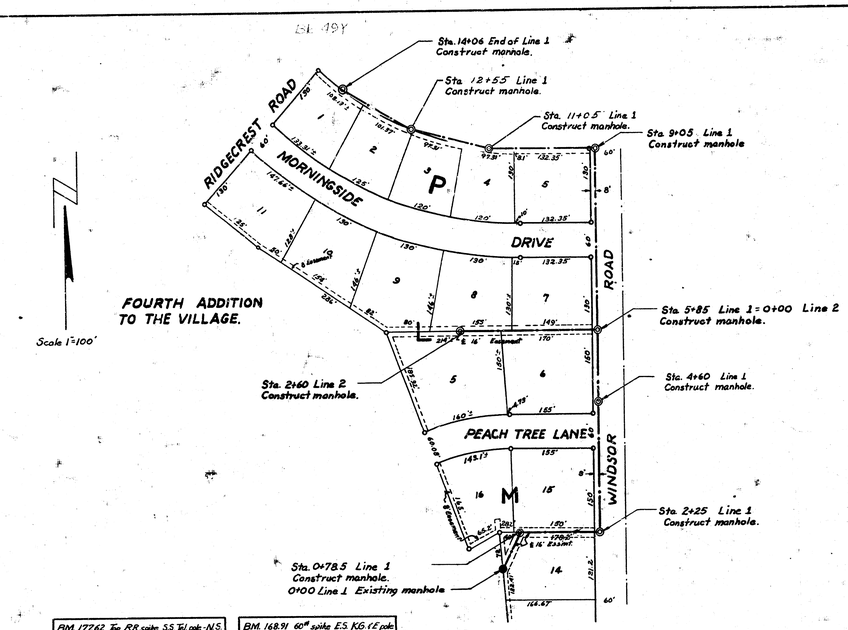

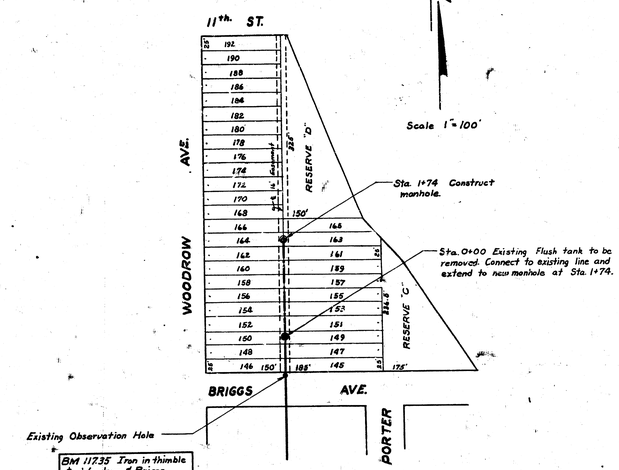

BM. 1776.2 Top RR spike S.S. Tel pole - N.S. Douglas - 1st pole E of Norfolk Dr. N.

BM. 1689.1 60# spike E.S. K.G. ℄ E pole 50' N of Sta. 0+00 Line 1.

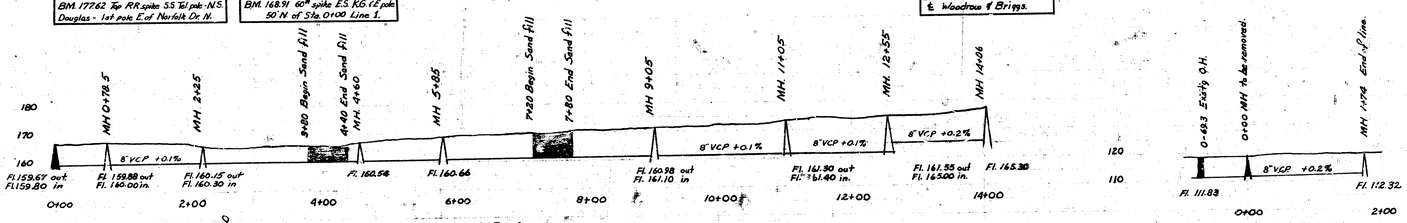

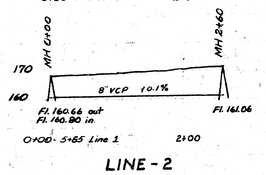

LAT-3 DCS.-2 MAIN-12

City of Wichita, Kansas.
L.K. White City Engineer
July 1951 Proj. No. C21-28.

DIST.-Y MAIN-20

City of Wichita, Kansas.
L.K. White City Engineer
Private Job.
1951.