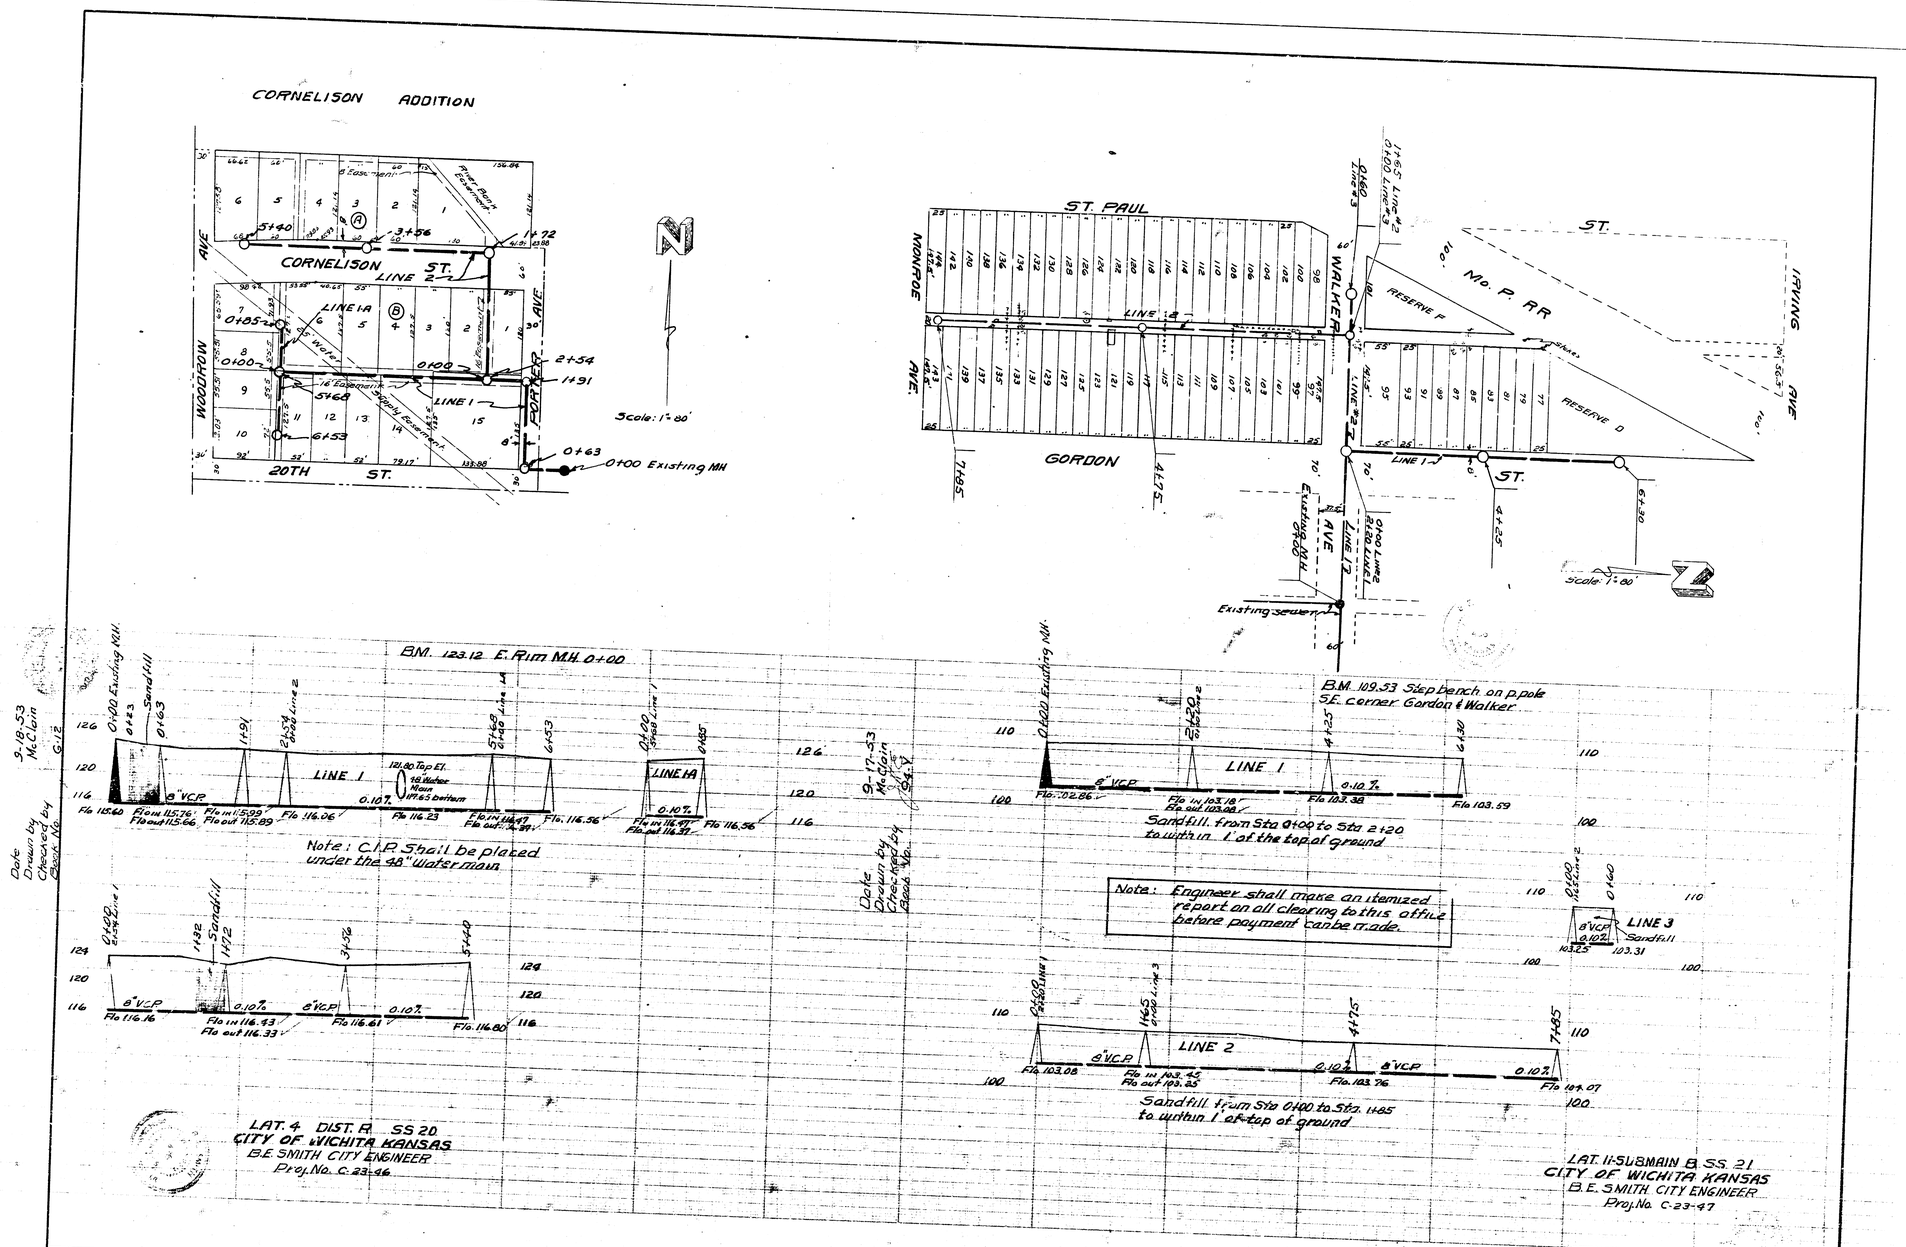
CORNELISON ADDITION
CORNELISON ST.
LINE 2
LINE 1A
LINE 1
MORROW AVE.
FORKER AVE.
20TH ST.
River Park Easement
Water
Sewer Easement
Scale: 1" = 80'
0+00 Existing MH
ST. PAUL
MONROE AVE.
GORDON
WALKER
LINE 4
LINE 3
LINE 2
LINE 1
RESERVE F
RESERVE D
Mo. P. RR
IRVING AVE.
Existing sewer
Scale: 1" = 80'
B.M. 123.12 E. Rim M.H. 0+00
Note: C.I.P. Shall be placed under the 48" Water main
B.M. 109.53 Step bench on p.pole S.E. corner Gordon & Walker
Sandfill from Sta 0+00 to Sta 2+20 to within 1' of the top of ground
Note: Engineer shall make an itemized report on all clearing to this office before payment can be made.
Sandfill from Sta 0+00 to Sta. 1+85 to within 1' of top of ground
LINE 3
LINE 2
LAT. 4 DIST. A SS 20
CITY OF WICHITA KANSAS
B.E. SMITH CITY ENGINEER
Proj. No. C-23-46
LAT. 11-SUBMAIN B SS. 21
CITY OF WICHITA KANSAS
B.E. SMITH CITY ENGINEER
Proj. No. C-23-47