B. M. 121.66 City Std. @ Sheridan & Central.

B. M. 123.92 R. R. Spike E. Side Large Elm Tree, W. side of Gow @ No. # 735 N. Gow.

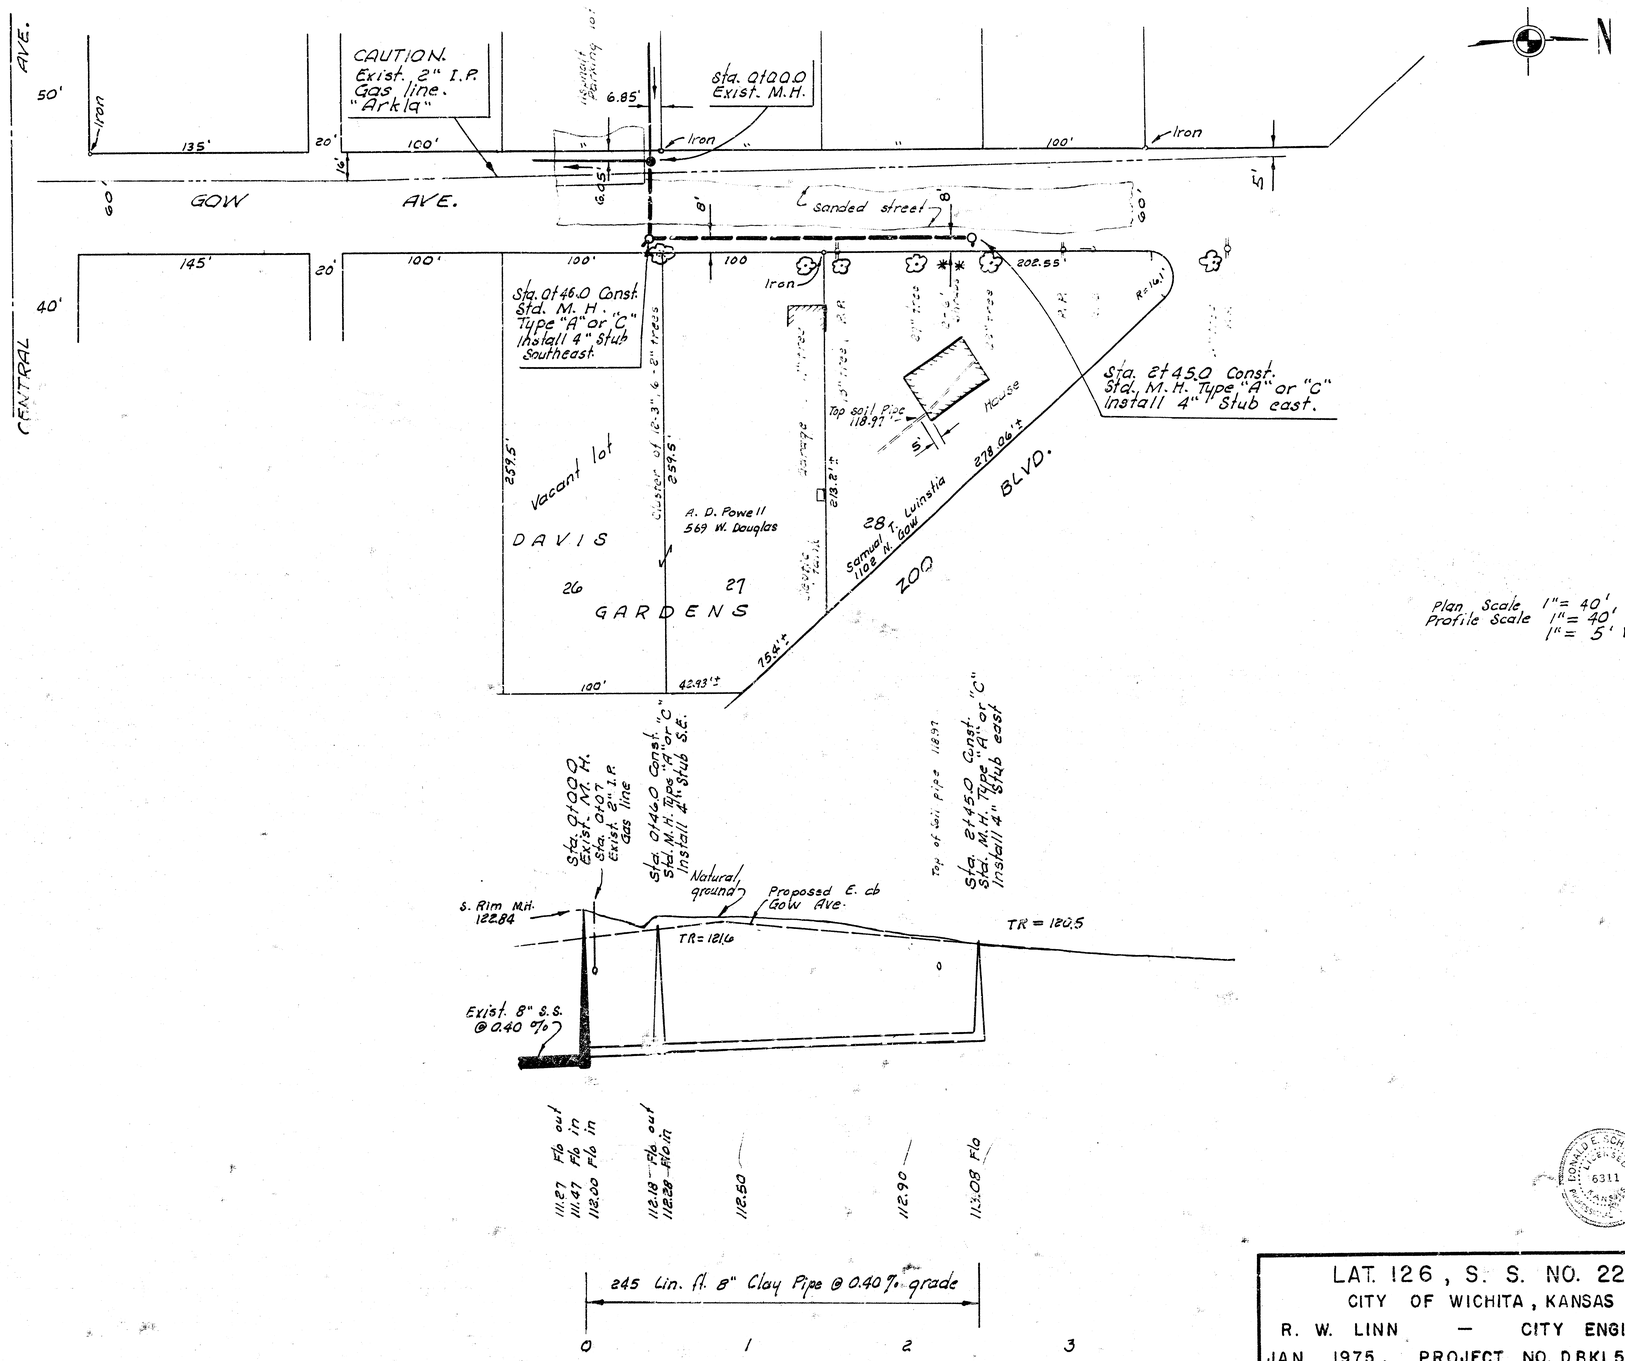

Plan Scale 1" = 40'
Profile Scale 1" = 40' Horz
1" = 5' Vert.

LEONARD E. CONNELLY LICENSED 6311 ENGINEER

LAT. 126, S. S. NO. 22 1/1
CITY OF WICHITA, KANSAS
R. W. LINN — CITY ENGINEER
JAN. 1975, PROJECT NO. DBKL57407!