LOCATION MAP
LAT. 7 SANITARY SEWER NO. 22
CITY OF WICHITA, KANSAS

B.E. SMITH CITY ENGINEER PROJ. NO. C24-62

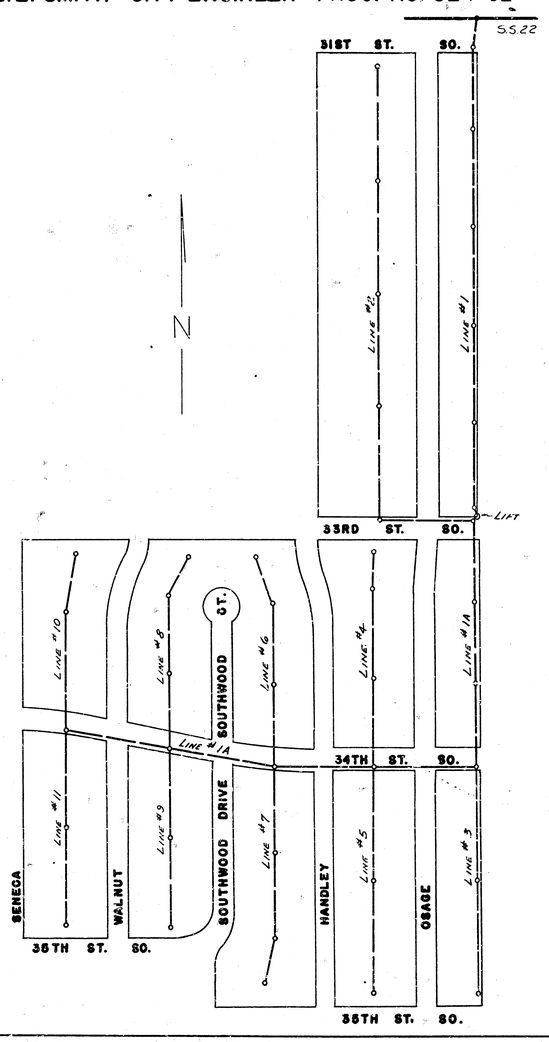

1/7

BENEFIT DISTRICT
LAT. 7 SANITARY SEWER NO. 22
CITY OF WICHITA, KANSAS

B.E. SMITH CITY ENGINEER PROJ. NO. C 24-62

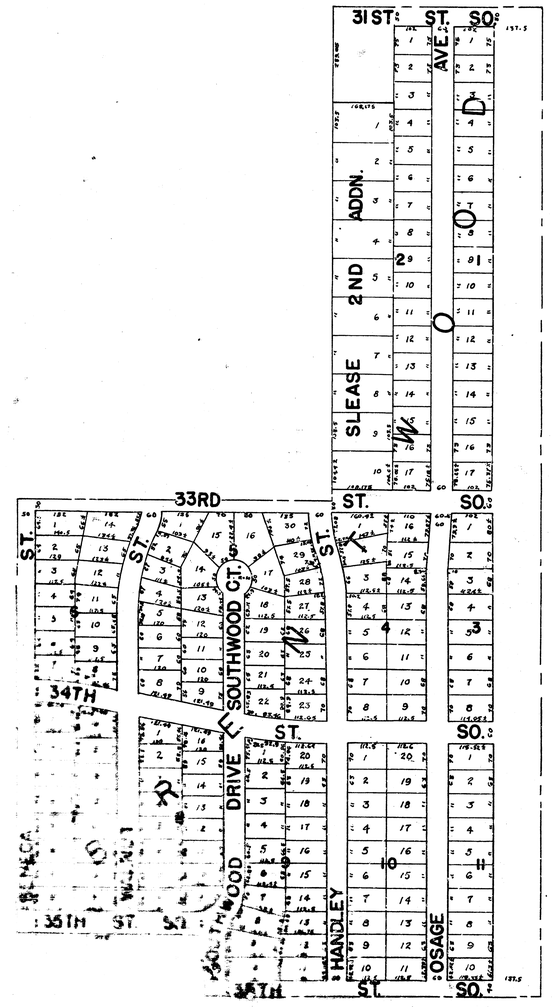

LAT. 7 S.S.22

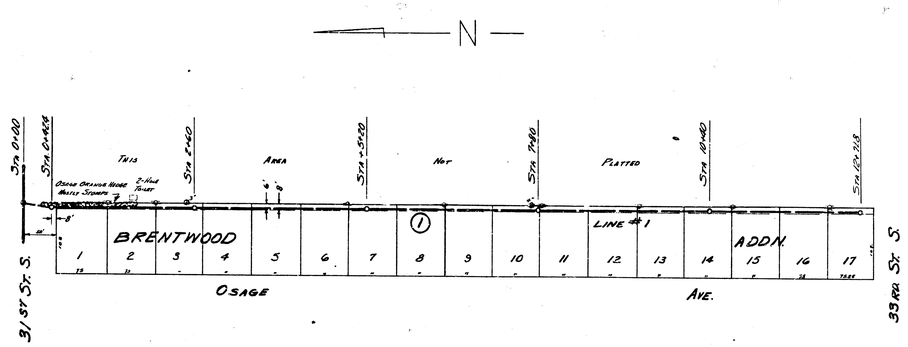

PLAN SCALE
1" = 80'

PROFILE SCALE
1" = 80' HOR. 1" = 4' VERT.

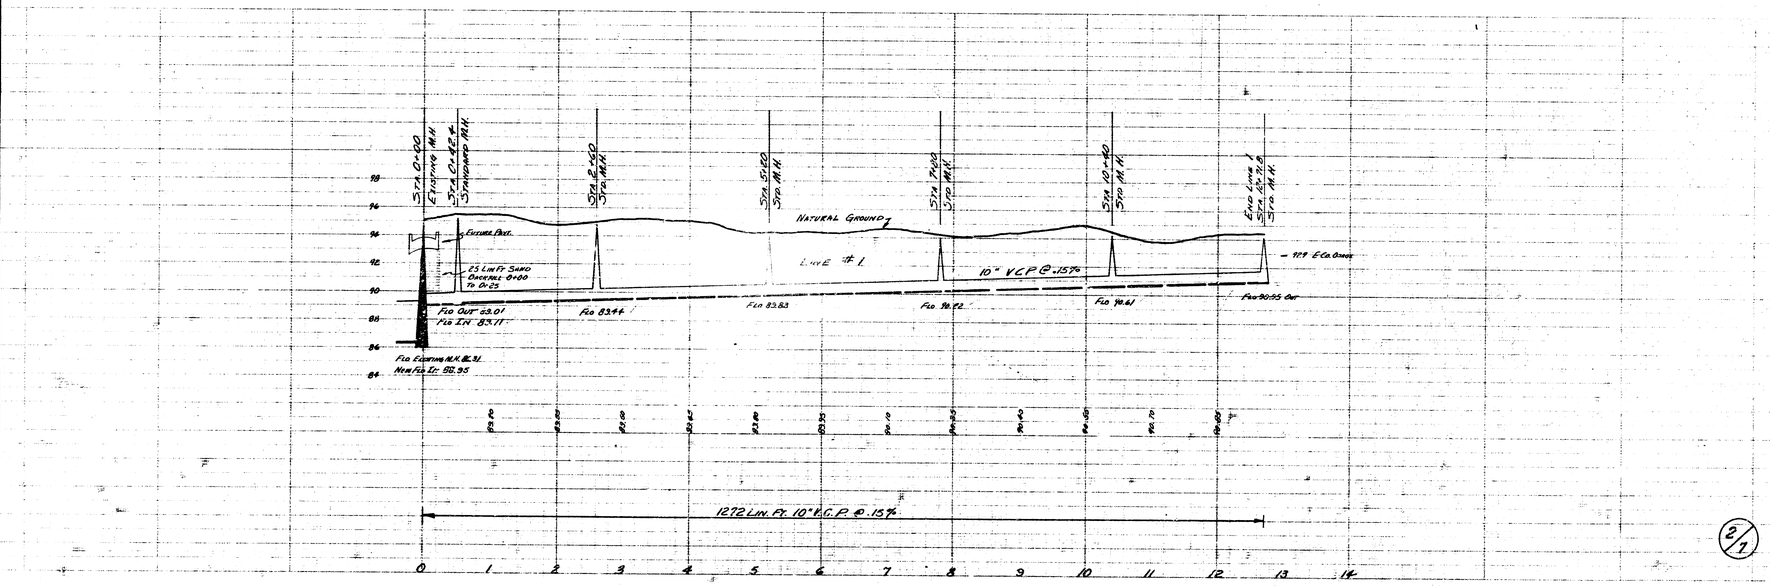

Survey by: O.E. Hanson
Plan Traced by: Sellers
Checked by:
Date: Oct 1934

2/1

LAT 7 SS 22
PROJ. C24-62

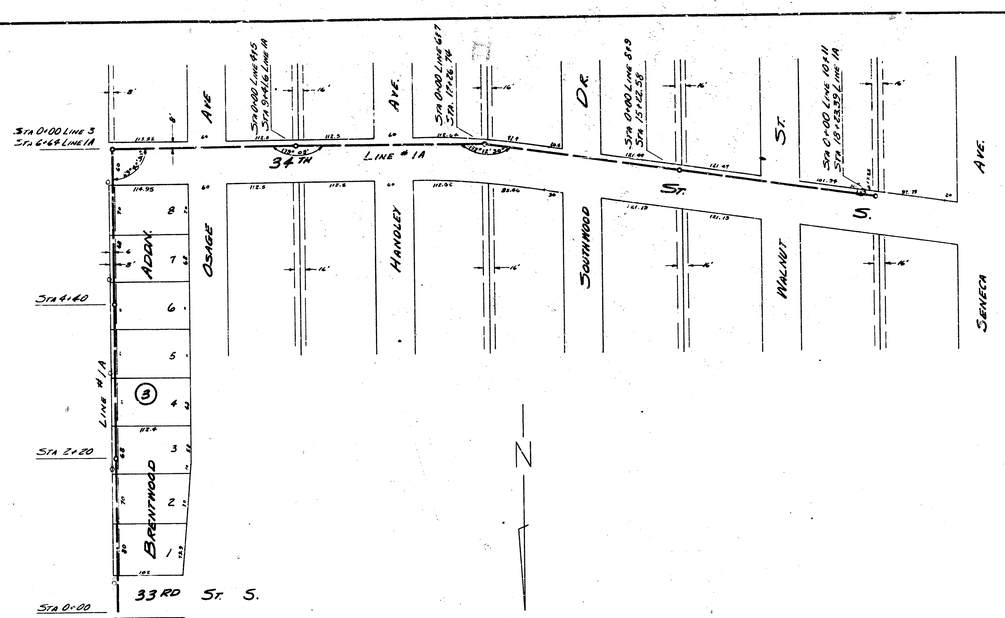

B.M. 96.92 SE Cor. Conc. Por. Ho. #812 W 31st St S
B.M. 99.615 NW Cor Conc. Por. Ho SE Cor. Handley #34th St S

PLAN SCALE
1" = 80'

PROFILE SCALE
1" = 80' Hor. 1" = 4' Vert.

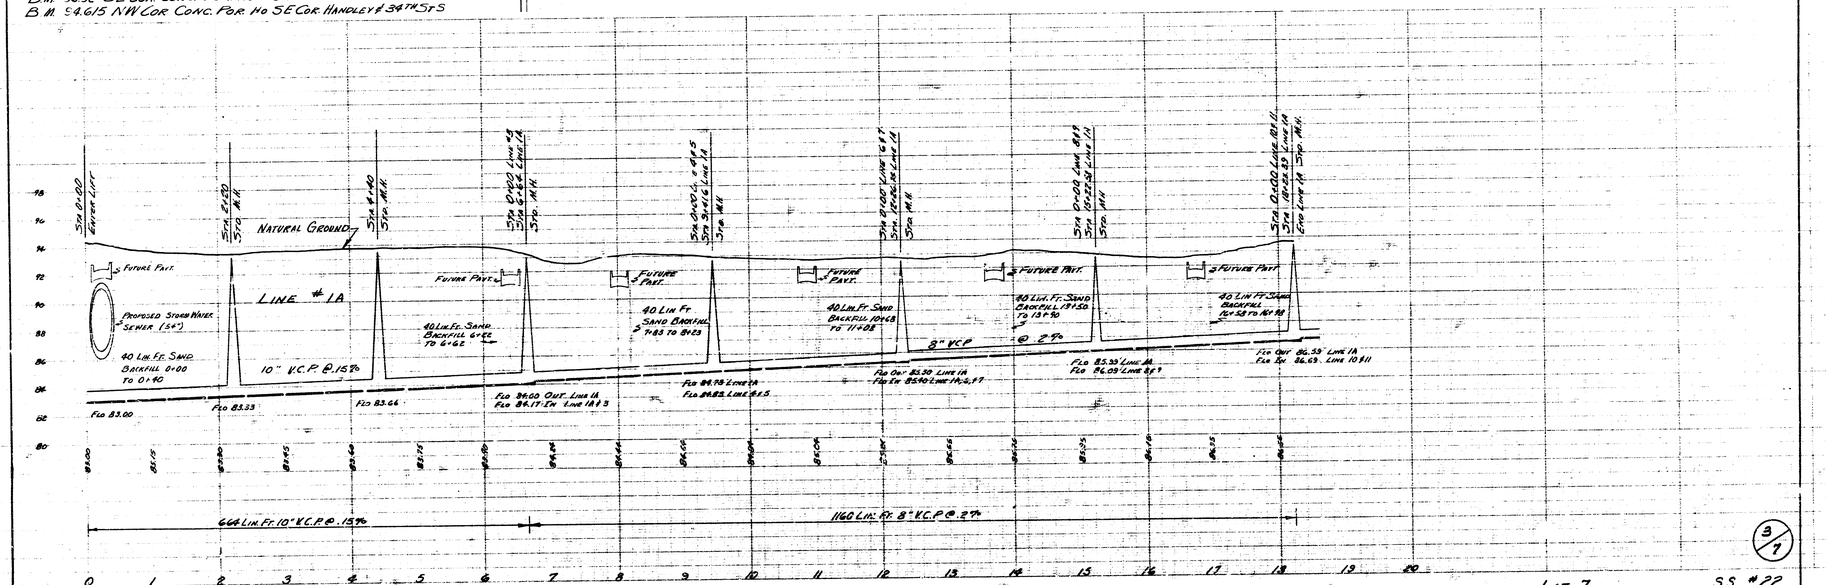

3/7

LAT. 7 S.S. #22

PROJ. C24-62

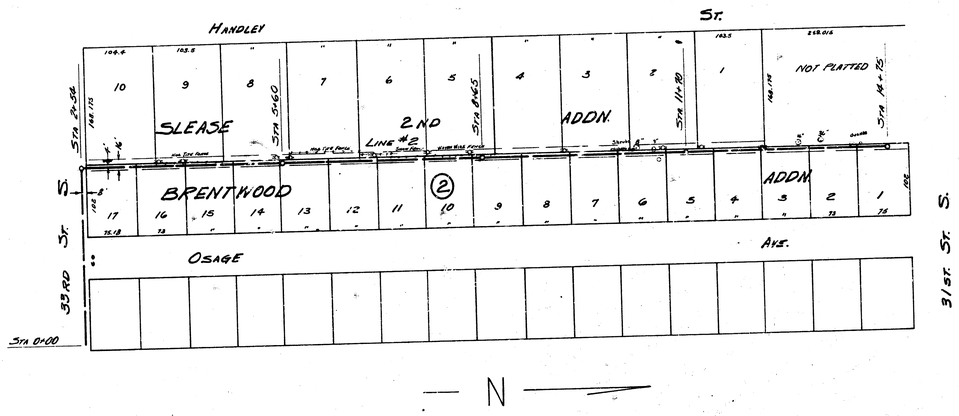

PLAN SCALE
1" = 80'

PROFILE SCALE
1" = 80' HOR. 1" = 4' VERT.

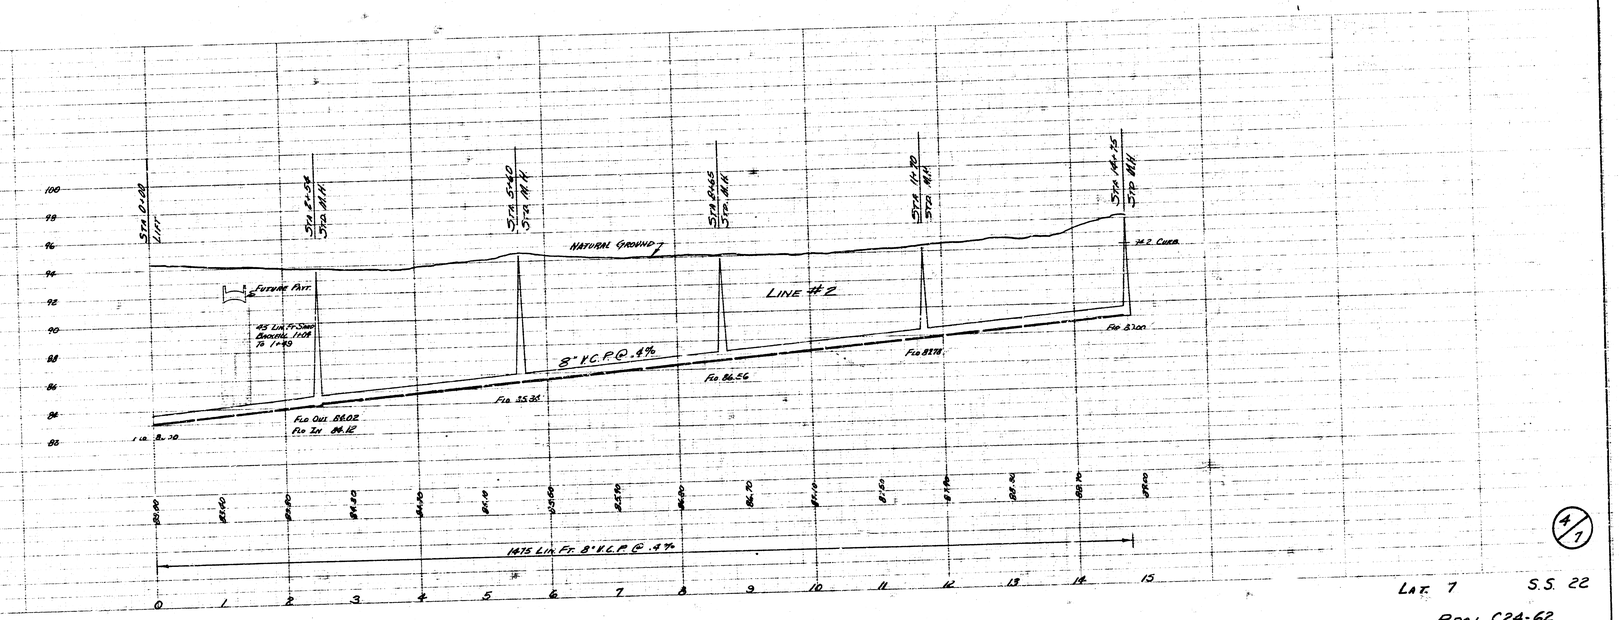

4/7

LAT. 7 S.S. 22

PROJ. C24-62

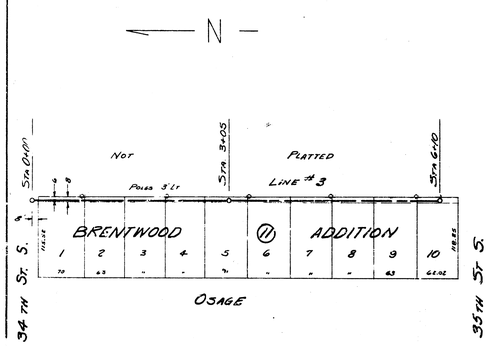

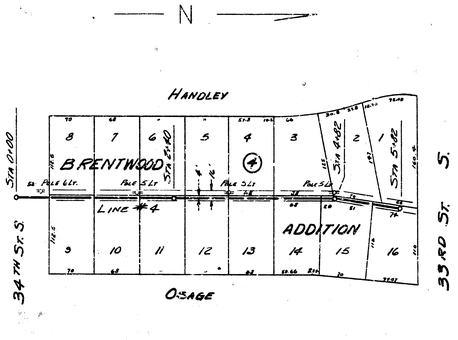

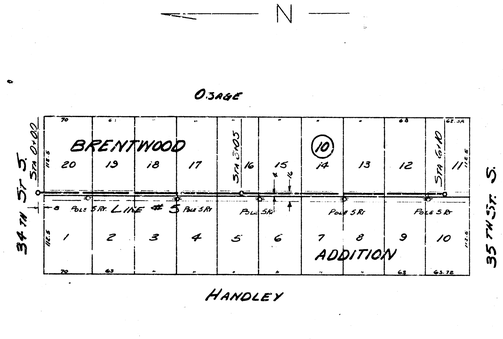

Plan Scale
1" = 80'

Profile Scale
1" = 80' Hor. 1" = 4' Vert.

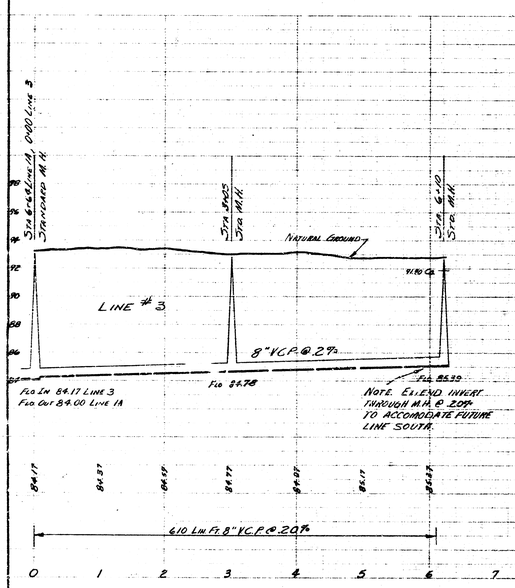

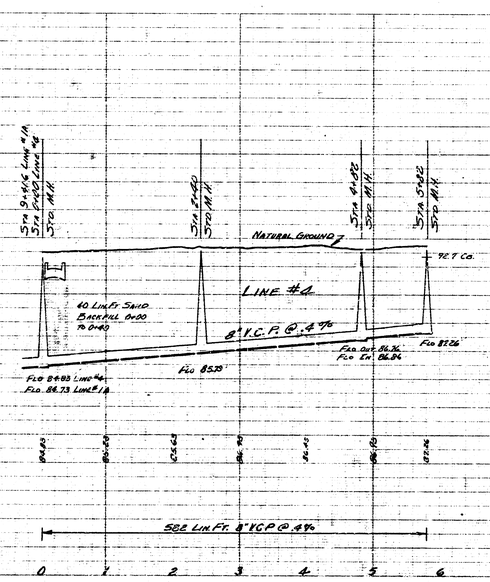

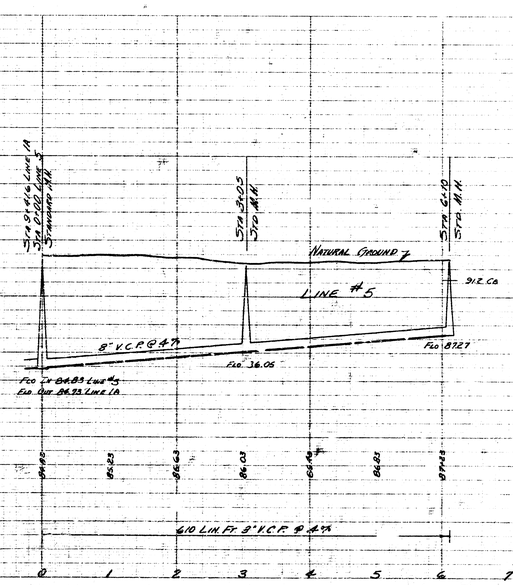

5/1

LAT. 7 S.S. 22

PROJ. C24-62

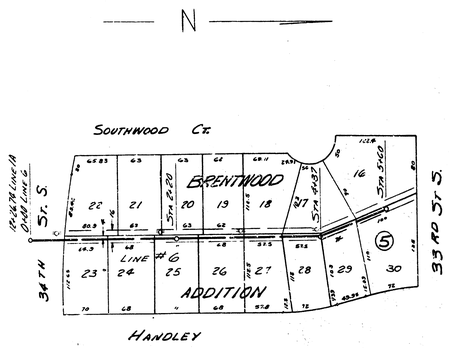

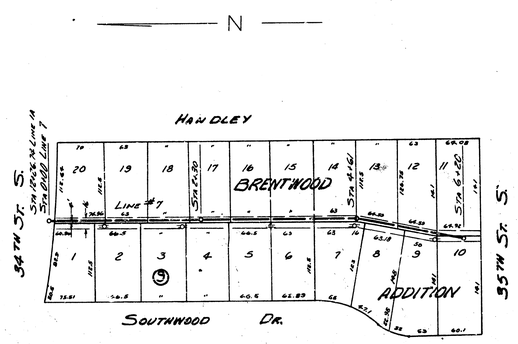

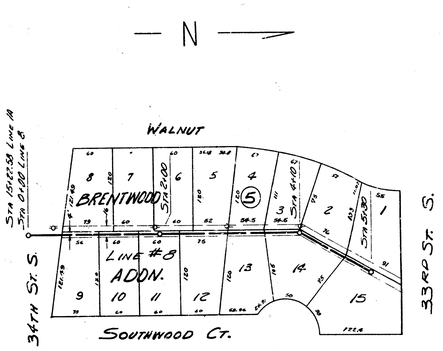

PLAN SCALE
1" = 80'

PROFILE SCALE
1" = 80' HOR. 1" = 4' VERT.

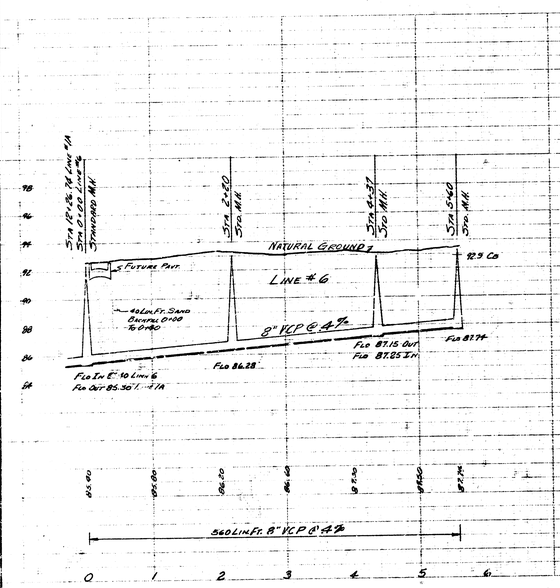

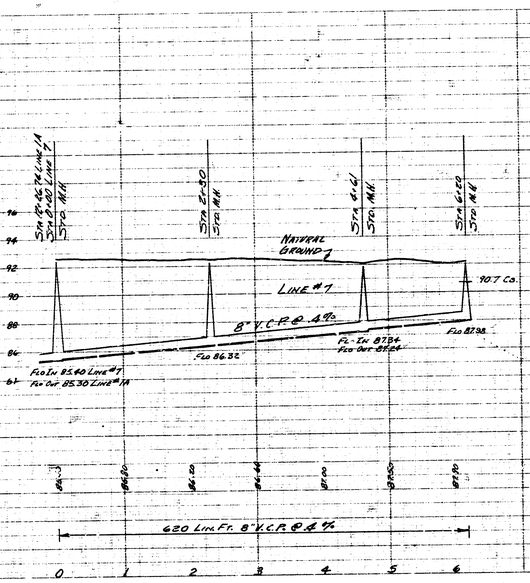

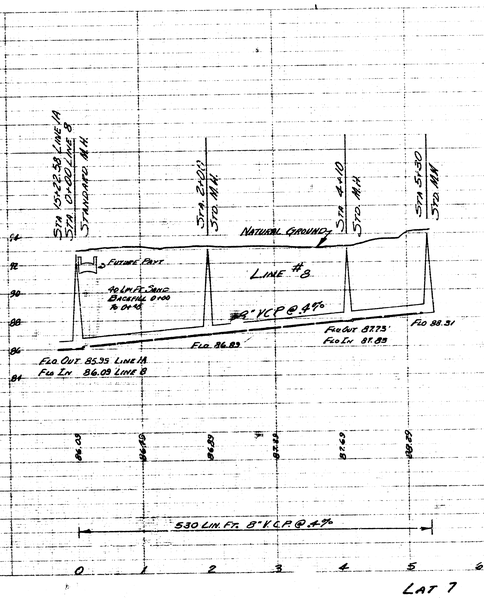

6/7

LAT 7 SS 22

PROJ. C84-62

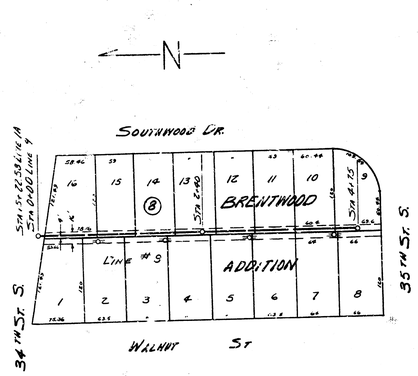

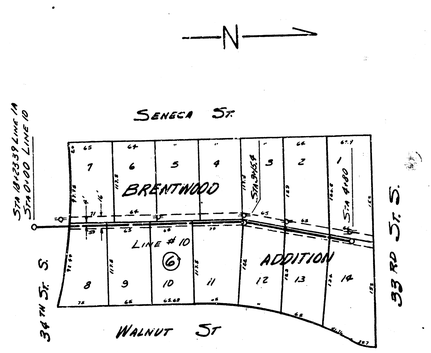

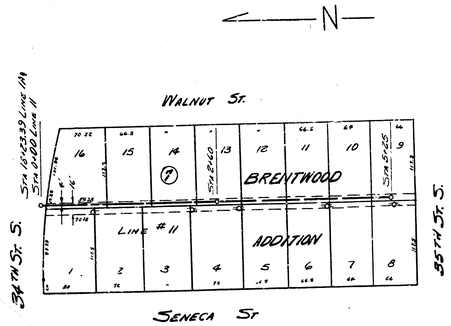

PLAN SCALE
1" = 30'

PROFILE SCALE
1" = 30' HOR. 1" = 4' VERT.

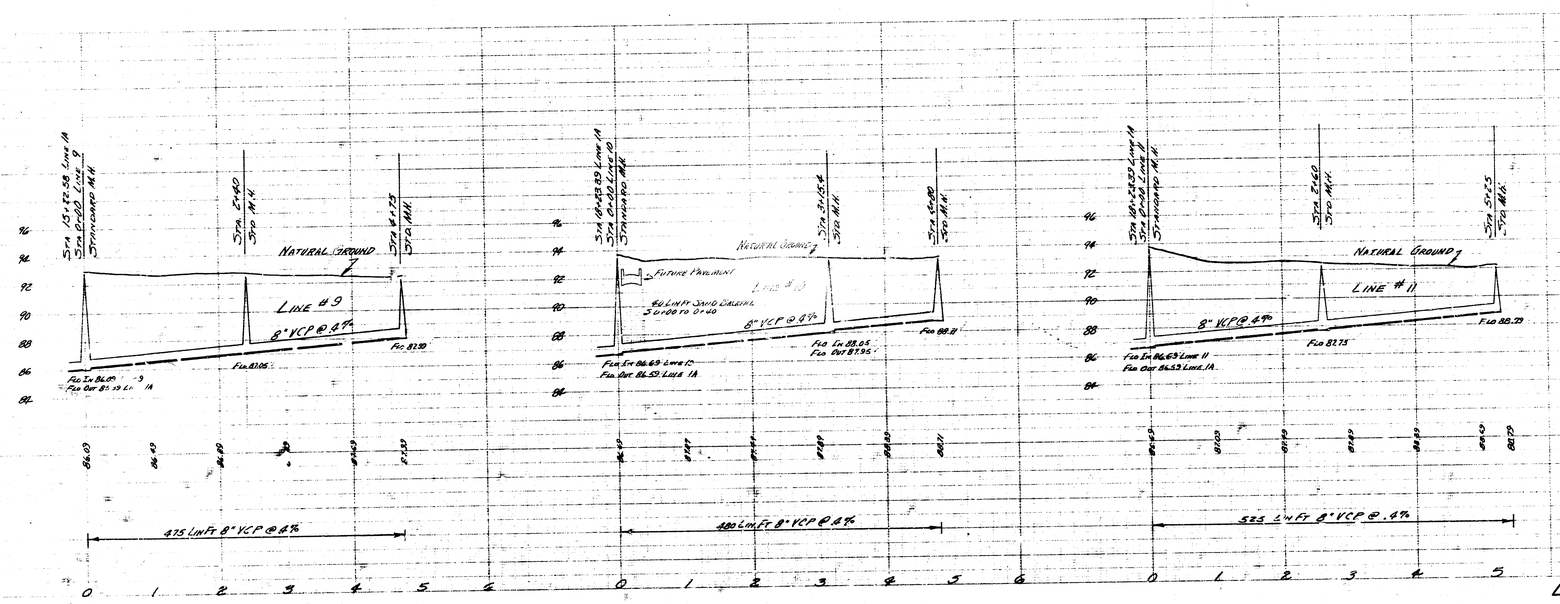

7/7

LAT 7 S.S. 22

PROJ. C24-62