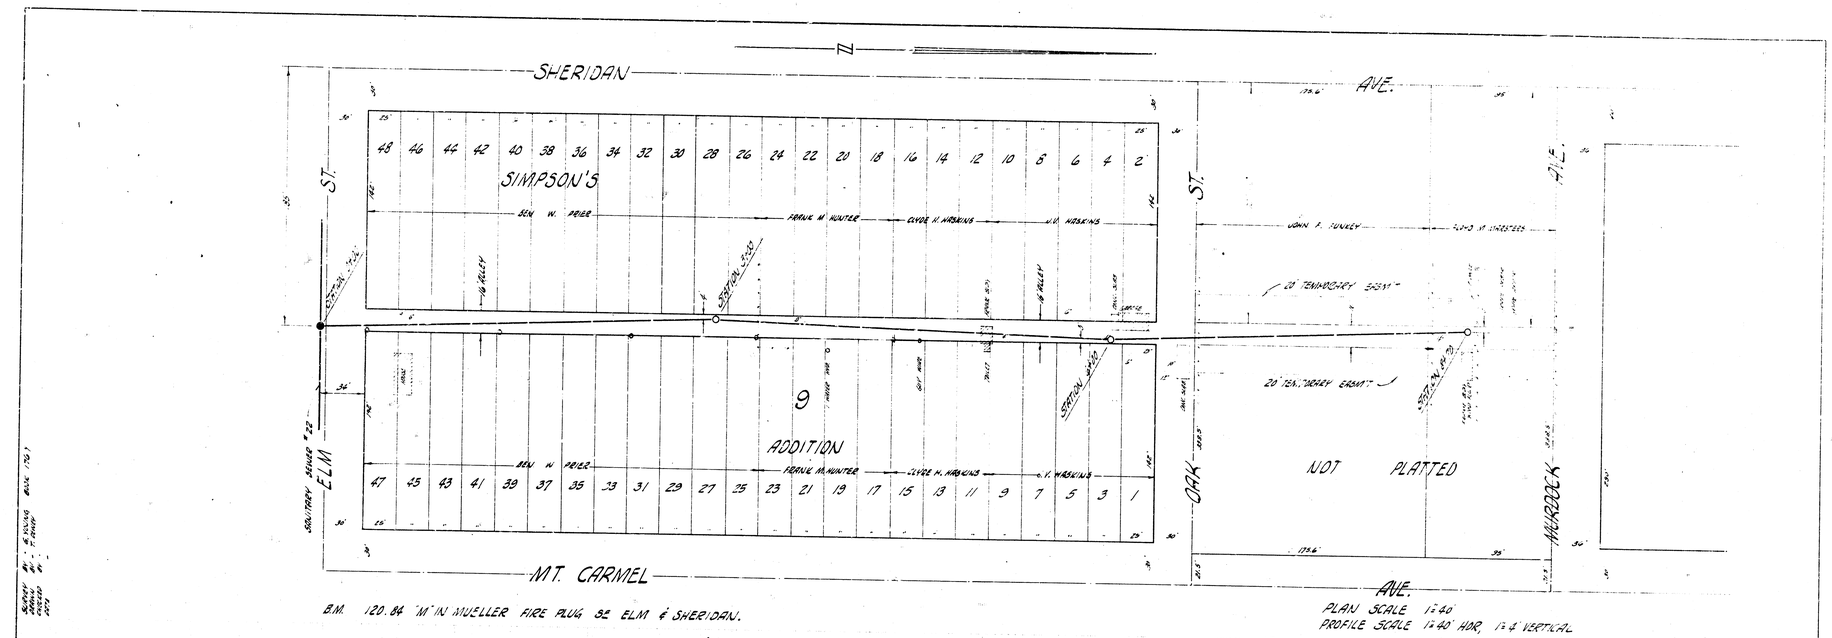

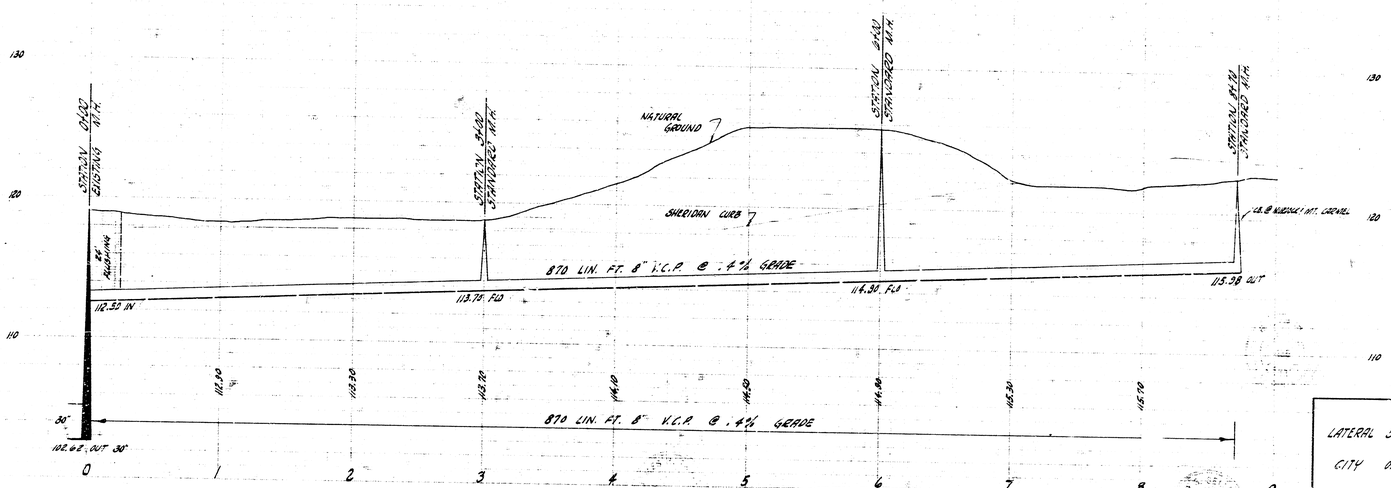

LATERAL 53 SANITARY SEWER 22
CITY OF WICHITA, KANSAS
B.E. SMITH CITY ENGINEER
PROJ. NO. C28-43 DATE- Oct. 1958