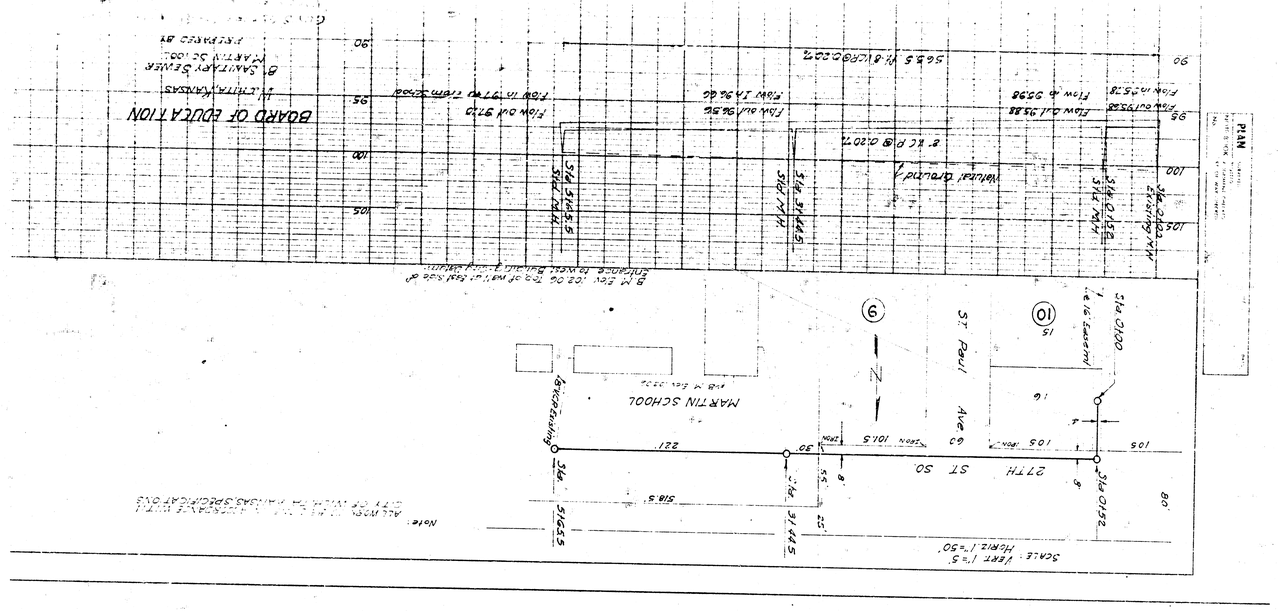
PLAN
BOARD OF EDUCATION
MARTIN SCHOOL
ST. PAUL AVE
27TH ST SO
SCALE: VERT 1"=5' HORIZ 1"=50'

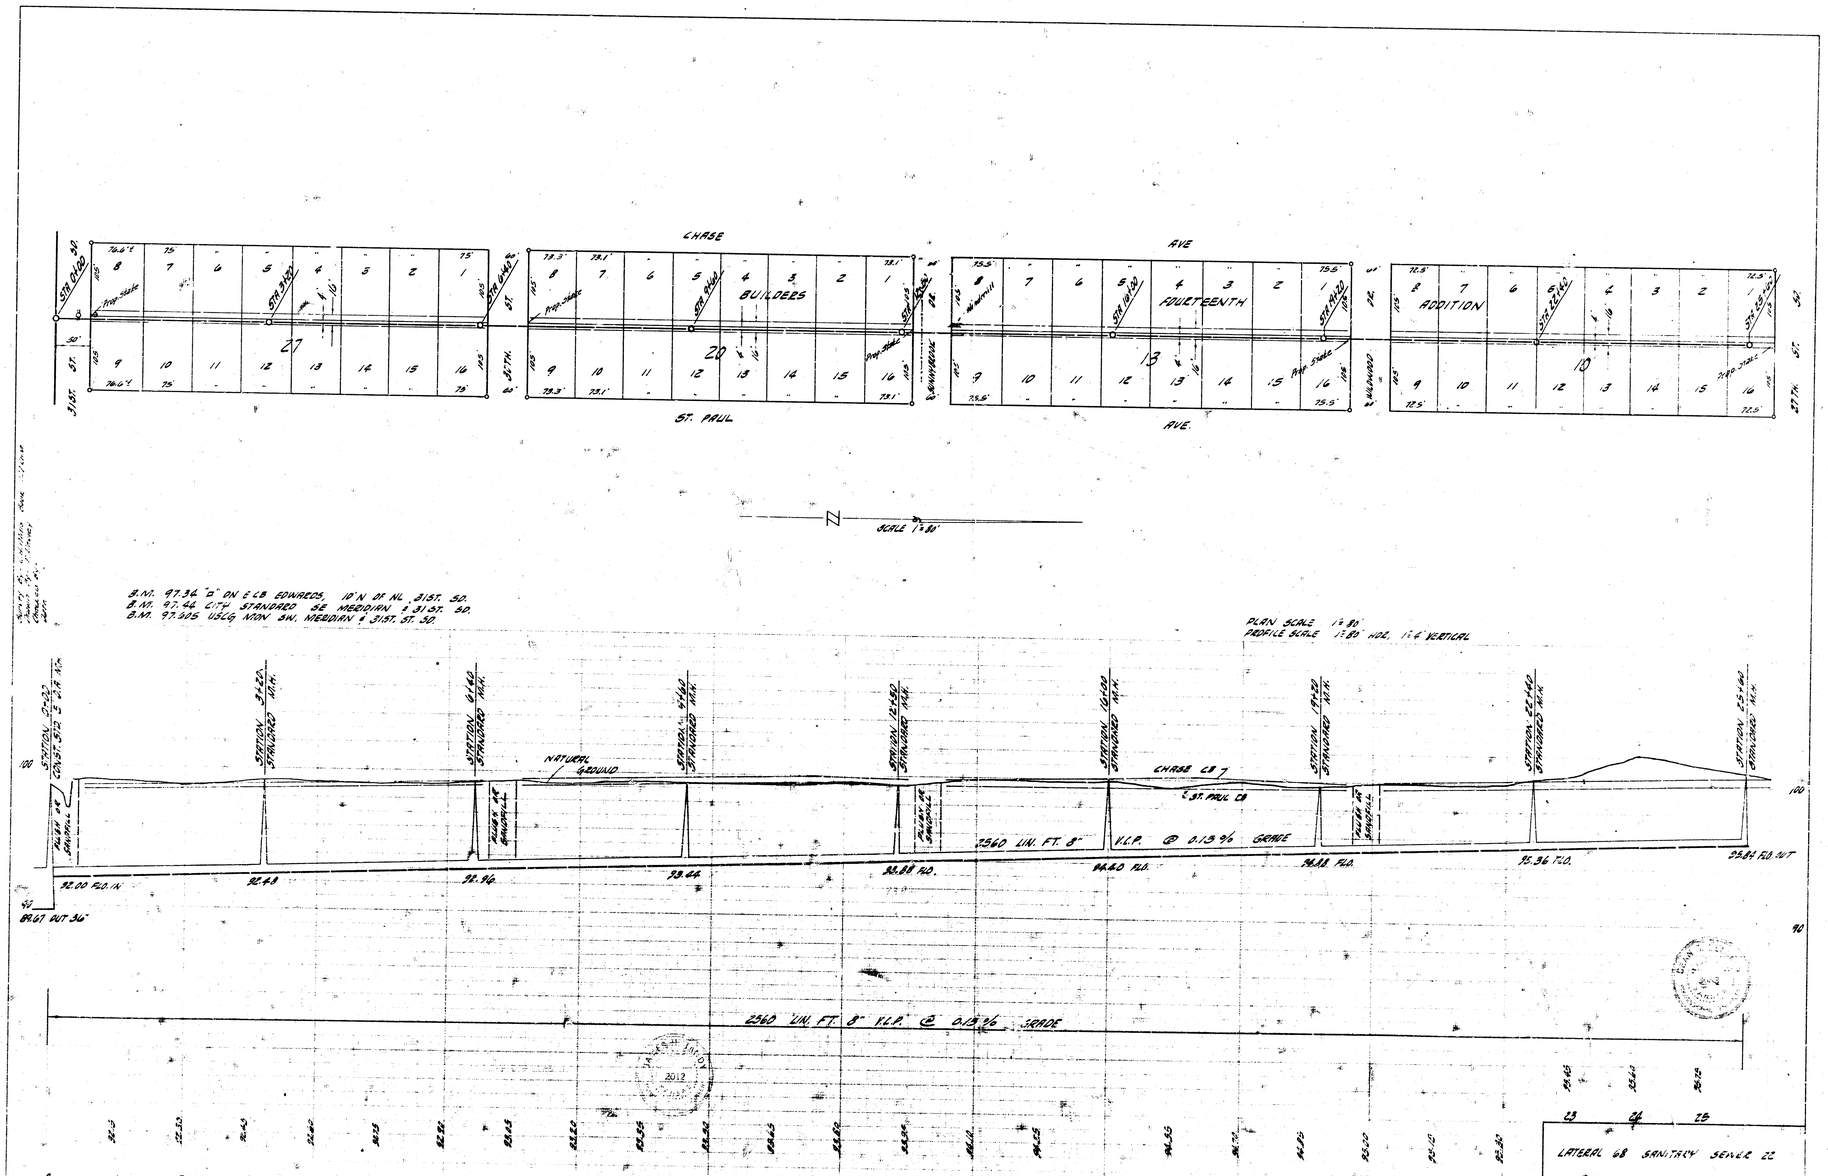
CHASE AVE
BUILDERS ADDITION
FOURTEENTH
ST. PAUL AVE.
SCALE 1"=80'
B.M. 97.34 "a" ON E CB EDWARDS, 10'N OF NL 31ST. SO.
B.M. 97.44 CITY STANDARD SE MERIDIAN & 31ST. SO.
B.M. 97.305 USCG NION SW. MERIDIAN & 31ST. ST. SO.
PLAN SCALE 1"=80'
PROFILE SCALE 1"=80' HOR. 1"=4' VERTICAL
NATURAL GROUND
CHASE CB
ST. PAUL CB
2560 LIN. FT. 8" V.C.P. @ 0.13% GRADE
LATERAL 68 SANITARY SEWER 22