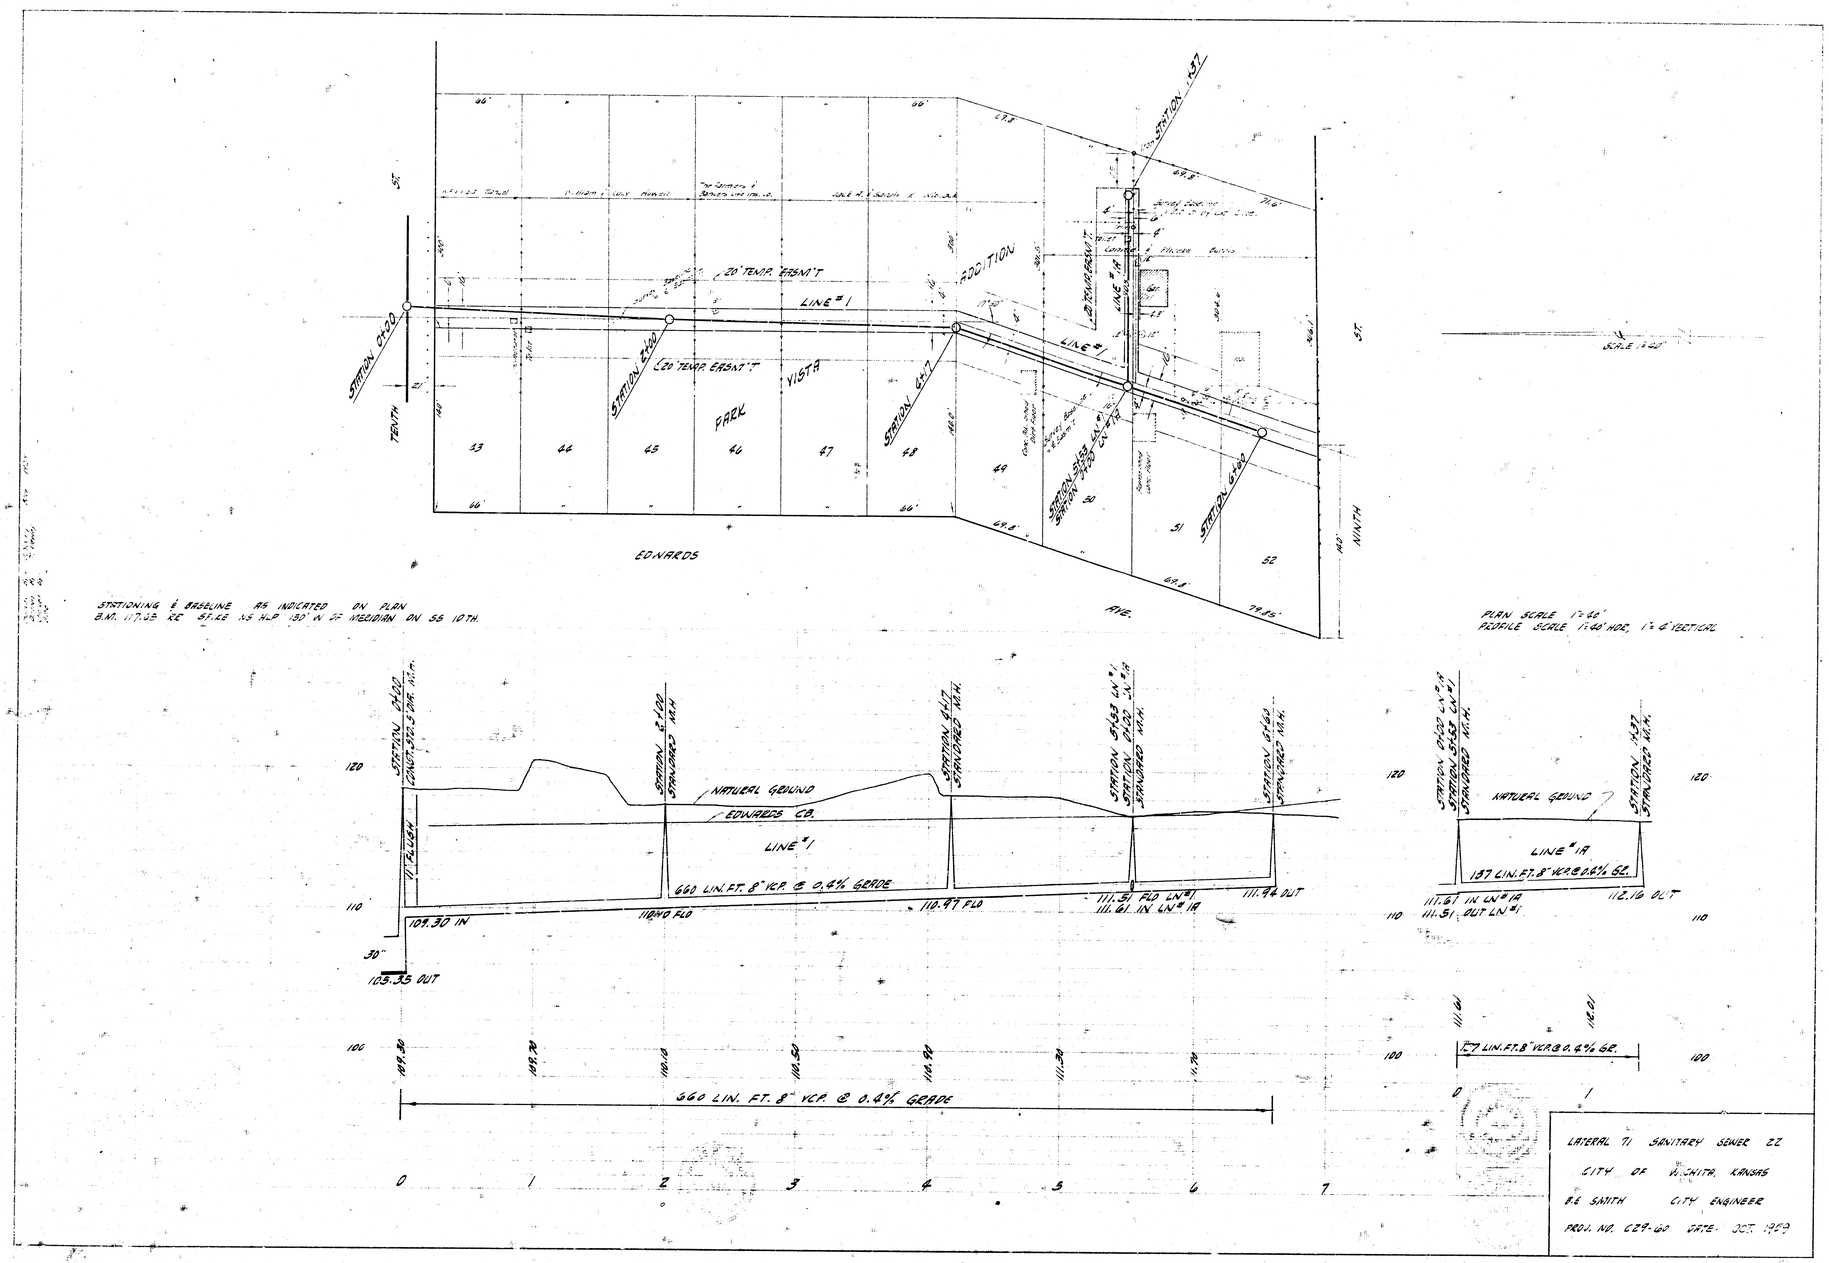
STATIONING & BASELINE AS INDICATED ON PLAN
B.M. 117.03 RE SPIKE IN H.P. 150' W OF MERIDIAN ON SS 10TH.
PLAN SCALE 1"=60'
PROFILE SCALE 1"=40' HOR. 1"=4' VERTICAL
TENTH ST.
NINTH ST.
EDWARDS AVE.
PARK VISTA ADDITION
20' TEMP. EASM'T
LINE #1
LINE #1A
STATION 0+00
STATION 2+00
STATION 4+77
STATION 6+60
STATION 1+37
NATURAL GROUND
EDWARDS CO.
660 LIN. FT. 8" VCP. @ 0.4% GRADE
109.30 IN
110.90 FLO
110.97 FLO
111.51 FLO LN #1
111.61 IN LN #1A
111.94 OUT
105.35 OUT
137 LIN. FT. 8" VCP @ 0.4% GR.
111.61 IN LN #1A
111.51 OUT LN #1
112.16 OUT
LATERAL 71 SANITARY SEWER 22
CITY OF WICHITA, KANSAS
B.E. SMITH CITY ENGINEER
PROJ. NO. 629-60 DATE OCT. 1959