SURVEY BY C.H. MILLS BK. 134
DRAWN BY D. CRAMER
CHECKED BY
DATE

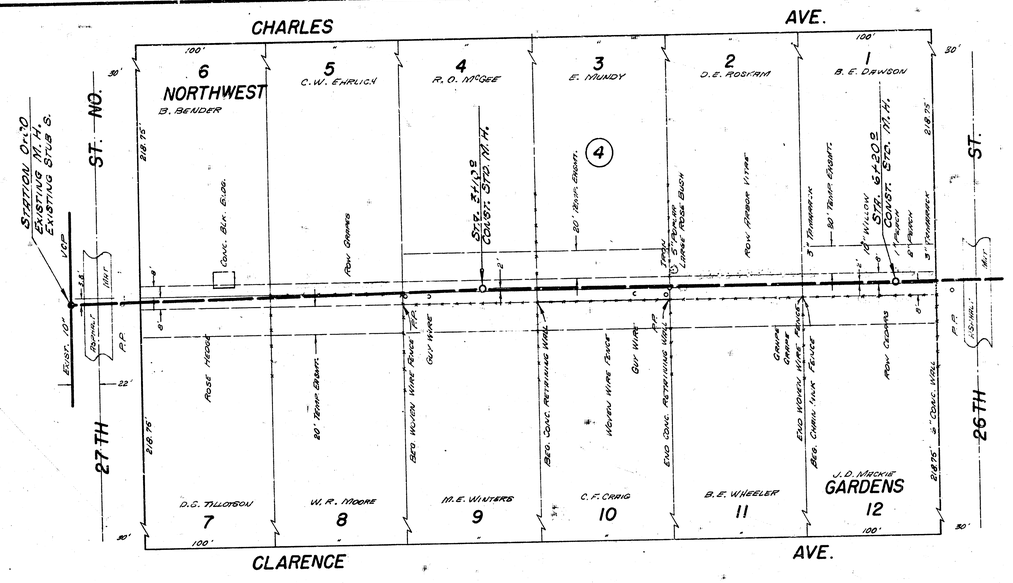

PLAN SCALE 1"=40'
PROFILE SCALE 1"=40' HOR.
1"=4' VERT.

NOTE: TO CONTRACTOR
REPLACE 100FT WITH 4" REINFORCED CONC.
REPLACE ALL FENCES

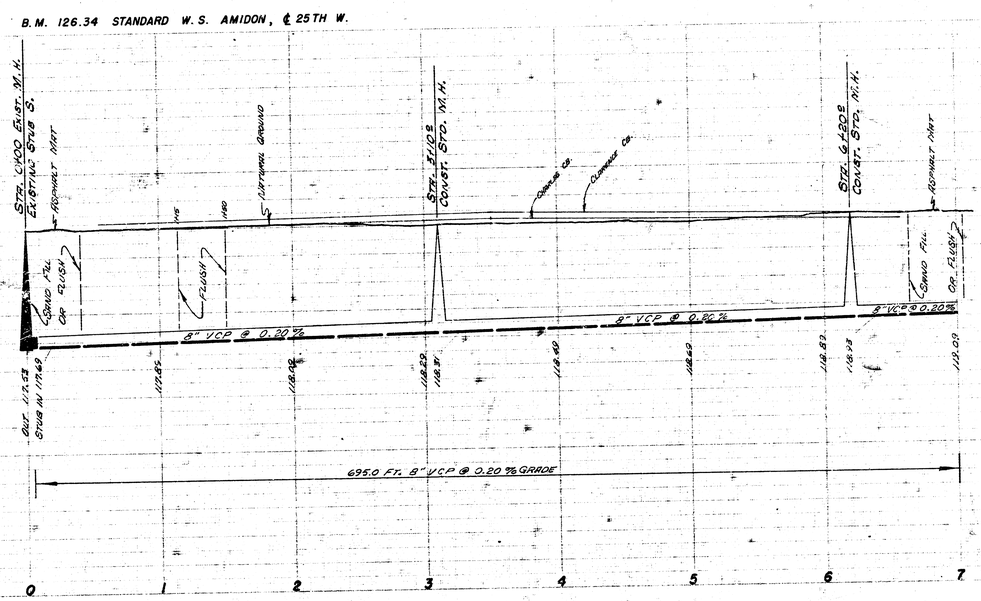

LAT. 32, S.S. NO. 22
CITY OF WICHITA, KANSAS
B. E. SMITH, CITY ENGINEER
PROJ. NO. C22-15 DATE MAR. 1963

1/2

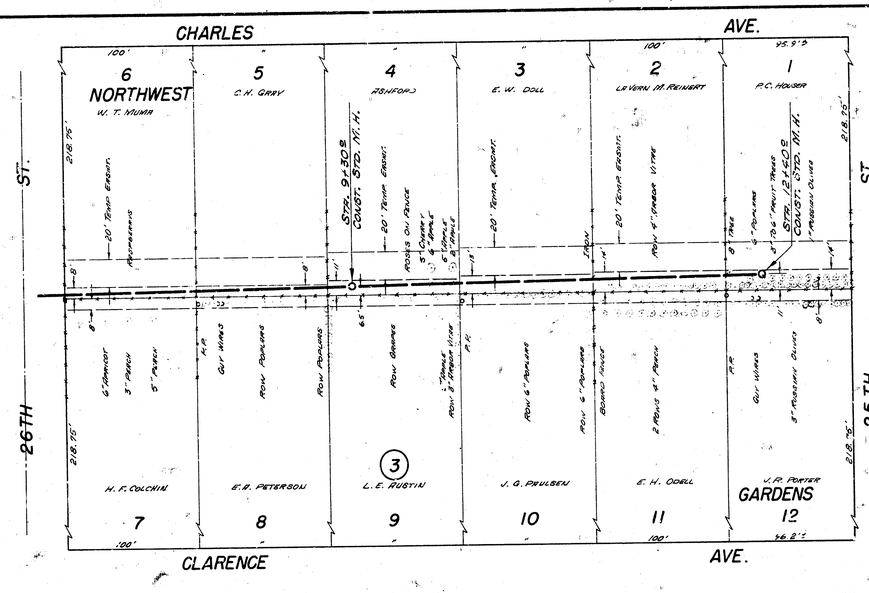

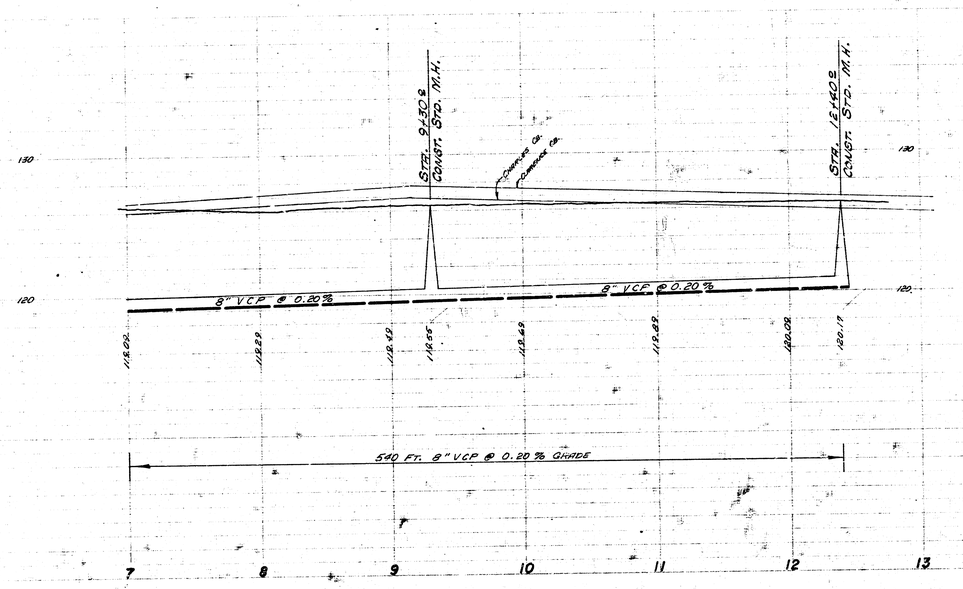

(2/2)

LAT. 82, S.S. NO. 22