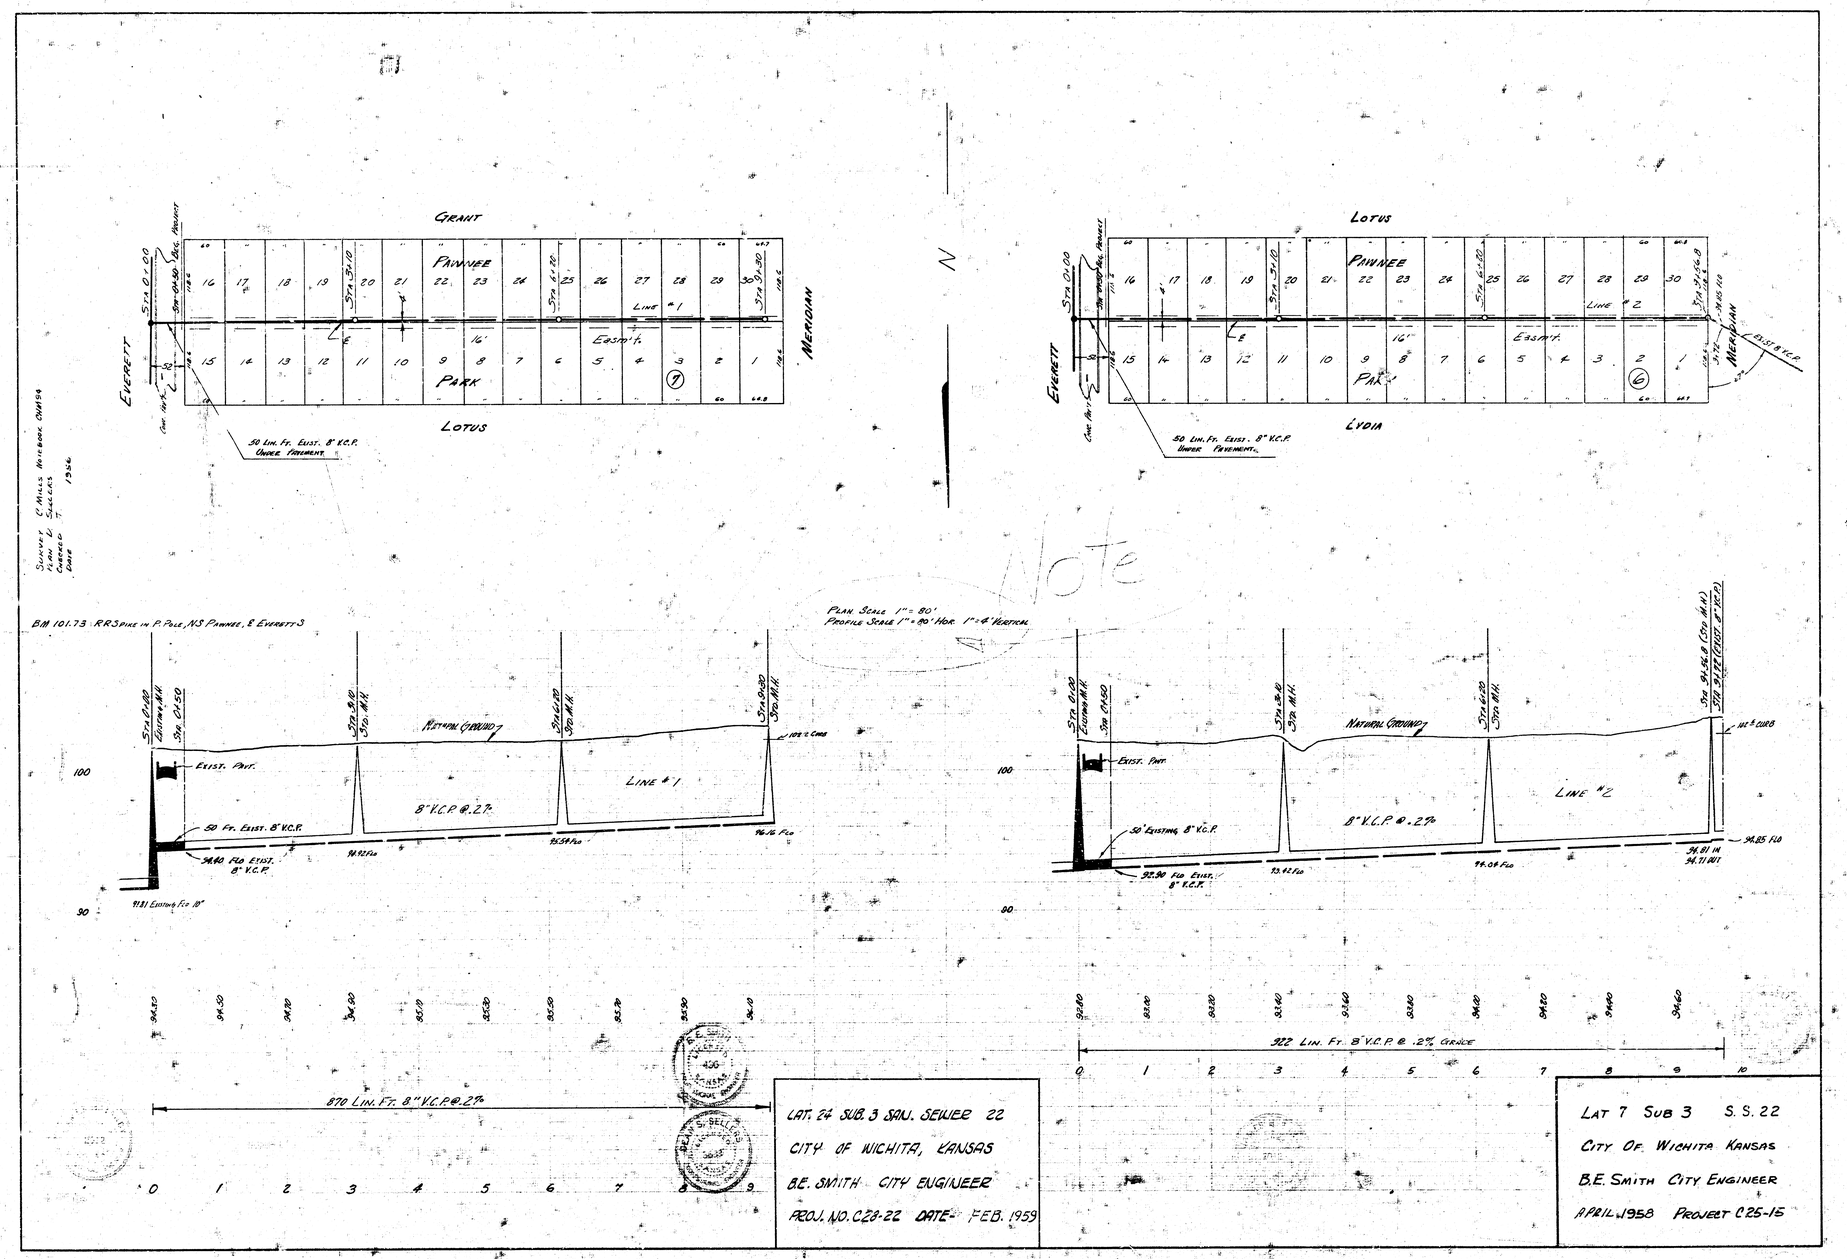

LAT. 24 SUB. 3 SAN. SEWER 22
CITY OF WICHITA, KANSAS
B.E. SMITH CITY ENGINEER
PROJ. NO. C28-22 DATE- FEB. 1959

LAT 7 SUB 3 S.S. 22
CITY OF WICHITA KANSAS
B.E. SMITH CITY ENGINEER
APRIL 1958 PROJECT C25-15