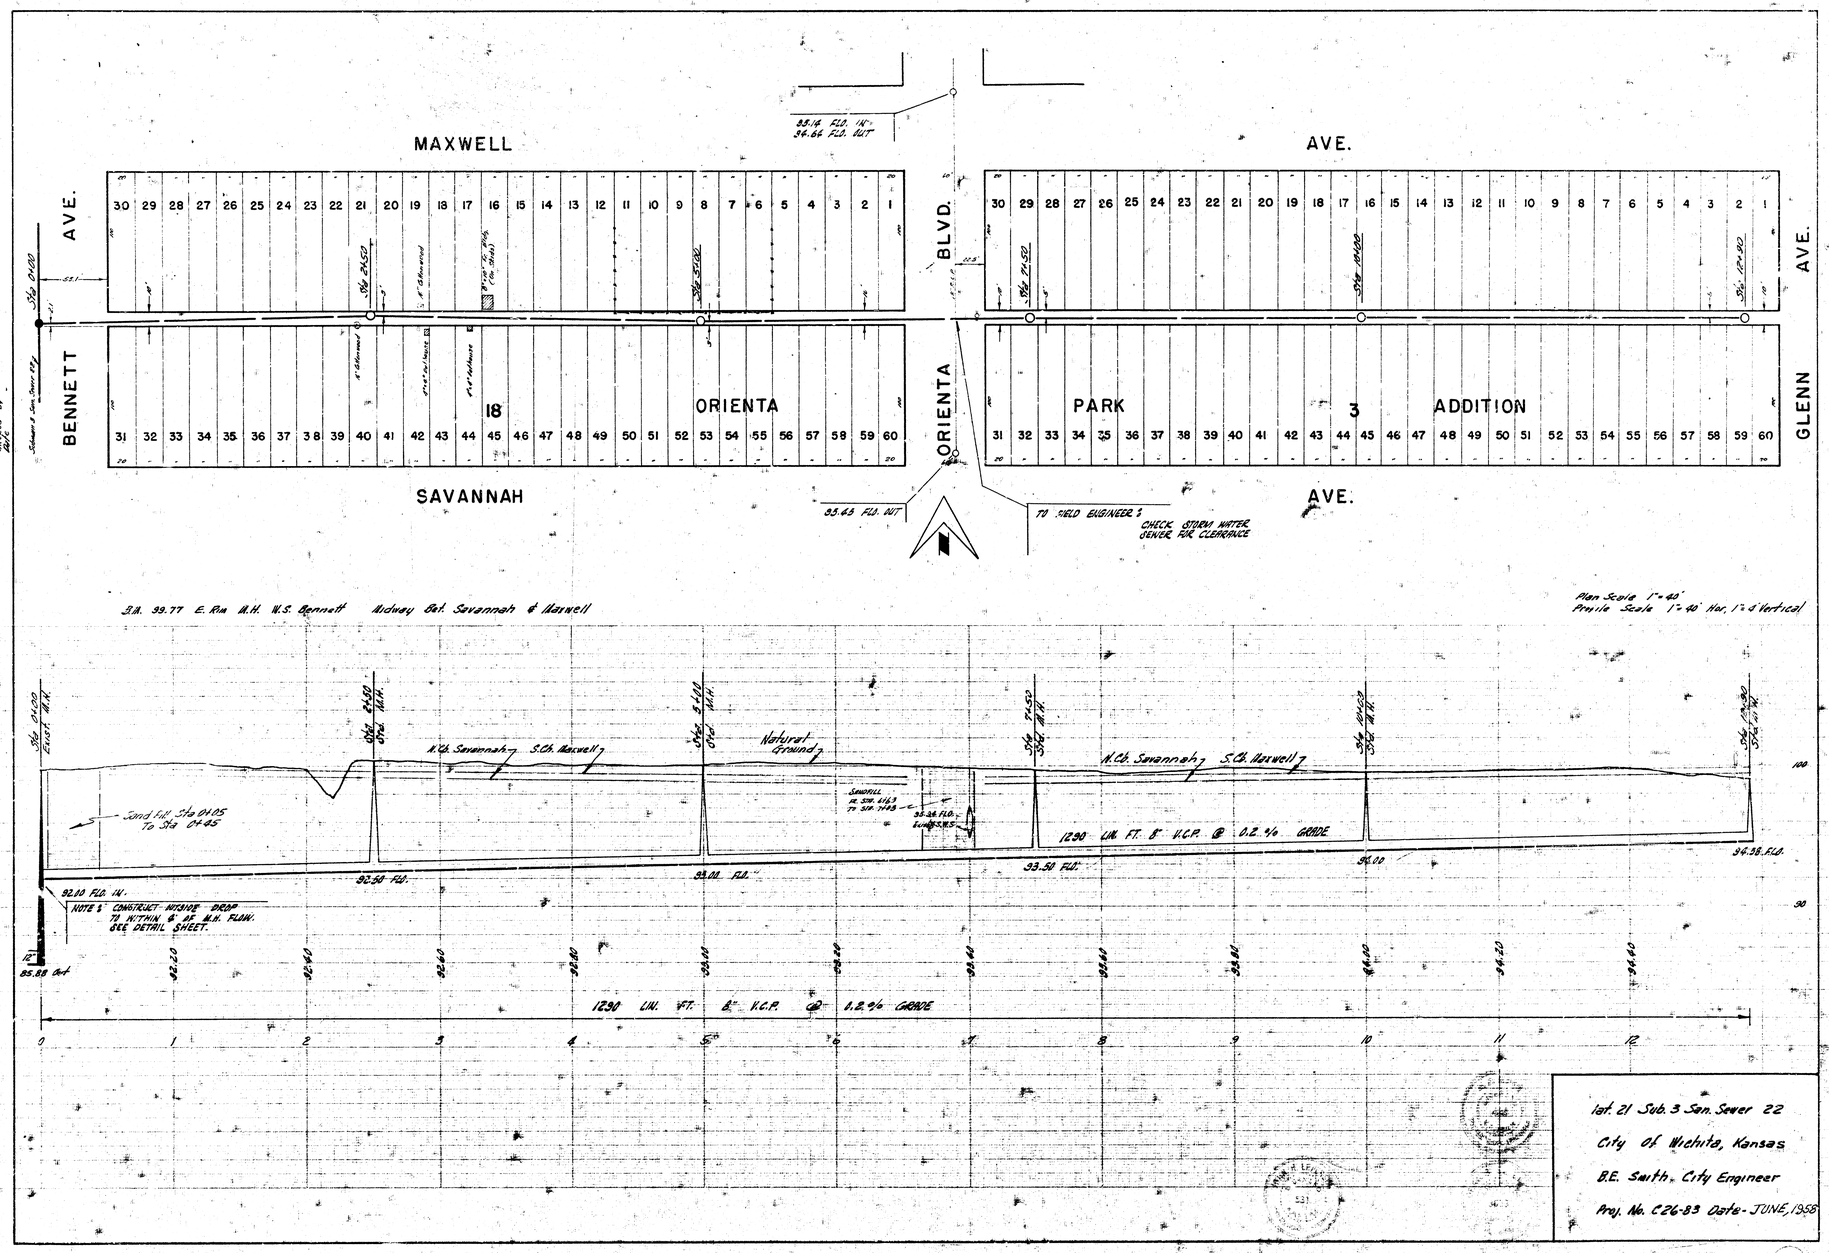

Lot 21 Sub. 3 San. Sewer 22

City Of Wichita, Kansas

B.E. Smith, City Engineer

Proj. No. C26-83 Date- JUNE, 1956