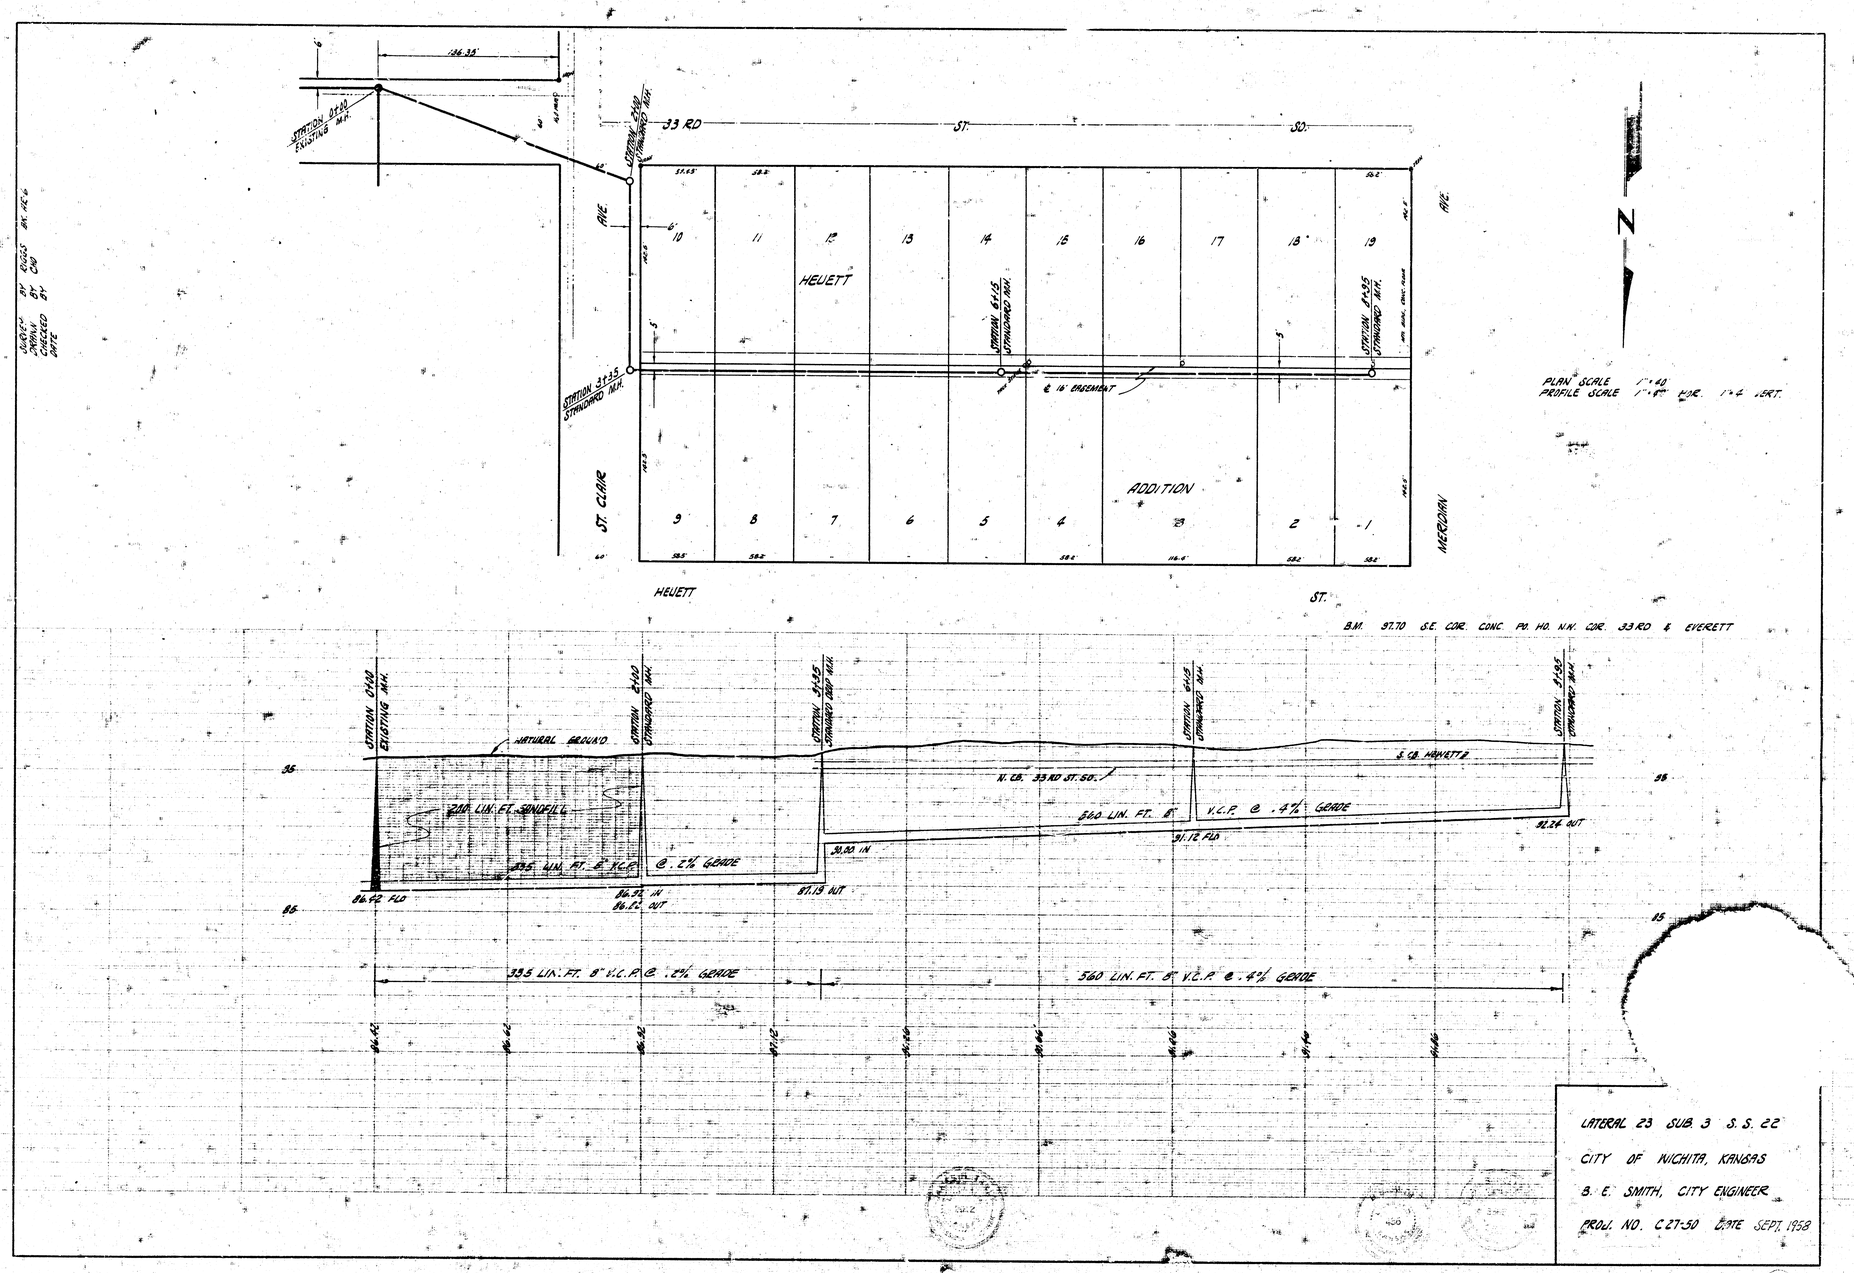
126.35'
STATION 0+00 EXISTING MH.
STATION 2+00 STANDARD MH.
33 RD ST. SO.
ALLEY
10 11 12 13 14 15 16 17 18 19
HEUETT
STATION 6+15 STANDARD MH.
STATION 8+95 STANDARD MH.
STATION 4+25 STANDARD MH.
& 16' EASEMENT
ADDITION
9 8 7 6 5 4 3 2 1
ST. CLAIR
MERIDIAN
HEUETT ST.
N
PLAN SCALE 1"=40'
PROFILE SCALE 1"=8" HOR. 1"=4' VERT.
B.M. 97.70 S.E. COR. CONC. PO. HD. N.W. COR. 33 RD & EVERETT
STATION 0+00 EXISTING MH.
STATION 2+00 STANDARD MH.
STATION 3+35 STANDARD DROP MH.
STATION 6+15 STANDARD MH.
STATION 8+95 STANDARD MH.
NATURAL GROUND
S. CB. HEUETT
N. CB. 33 RD ST. SO.
240 LIN. FT. SANDFILL
560 LIN. FT. 8" V.C.P. @ .4% GRADE
91.12 FLD
91.24 OUT
90.00 IN
335 LIN. FT. 8" V.C.P.
@ .2% GRADE
86.42 FLD
86.32 IN
86.22 OUT
87.19 H.P.
335 LIN. FT. 8" V.C.P. @ .2% GRADE
560 LIN. FT. 8" V.C.P. @ .4% GRADE
95
85
LATERAL 23 SUB. 3 S.S. 22
CITY OF WICHITA, KANSAS
B. E. SMITH, CITY ENGINEER
PROJ. NO. C27-50 DATE SEPT. 1958

D S 4 13