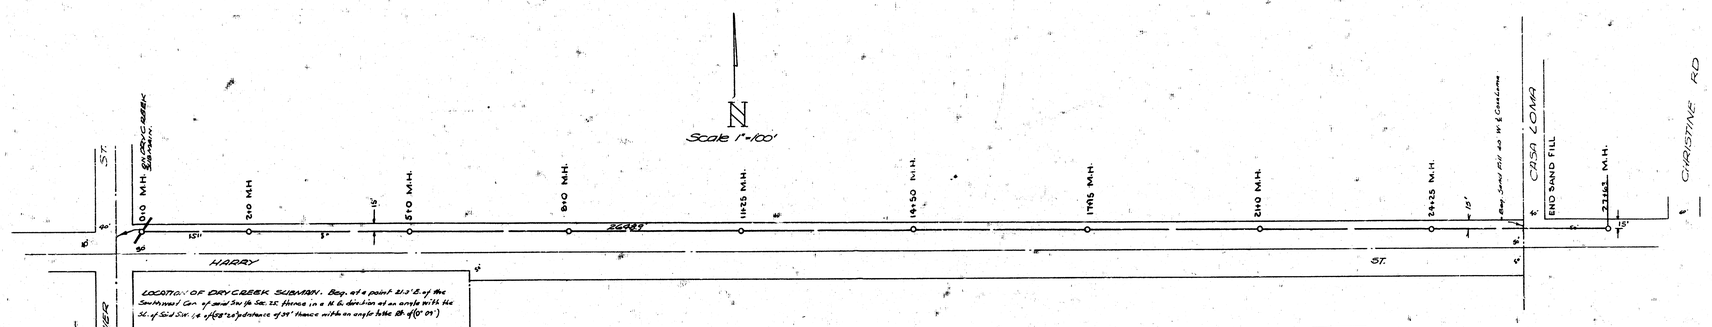
Scale 1"=100'
010 M.H. at DRY CREEK SUBMAIN
210 M.H.
510 M.H.
810 M.H.
11+25 M.H.
14+50 M.H.
17+15 M.H.
210 M.H.
19+25 M.H.
22+62 M.H.
Temp. Sand Fill on W & Construction
END SAND FILL
CASA LOMA
CHRISTINE RD
HARRY ST.
OLIVER
LOCATION OF DRY CREEK SUBMAIN. Beg. at a point 21.3' E. of the Southwest Cor. of said Sw¼ Sec. 32, thence in a N. E. direction at an angle with the St. of said Str. (a dist. of 32' thence with an angle to the Rt of 60° 01')
CONTRACT LINES FOR PURCELL'S 6TH
LINE 1 - STA. 010 - STA. 46+38
" 2 - STA. 010 - STA. 20+10
" 2A - STA. 010 - STA. 01+80
" 3 - STA. 010 - STA. 81+08
" 4 - STA. 010 - STA. 64+50
" 5 - STA. 010 - STA. 49+64
" 5-0 - STA. 010 - STA. 45+03
CONTRACT LINES FOR PURCELL'S 5TH.
LINE 1 - STA. 46+38 - STA. 52+87
LINE 2 - STA. 20+10 - STA. 29+69
LINE 2B - STA. 010 - STA. 01+80
DETAIL FOR TRENCHED BACK FILL OVER 24" SEWER.
36" Manhole Cover
Tread Bars Embed in Arches
VERTICAL SECTION
SCALE: 3/16"=1'-0"
HORIZONTAL SECTION A-A
DETAIL OF SPECIAL MANHOLE
+0.10% 8" U.C.P. LINE 1
-0.10% 8" U.C.P. LINE 2
0.10% 15" U.C.P.
0.10% 8" U.C.P. LINE 2 Cont'd.
+0.20% 8" U.C.P. LINE 2A
+0.20% 8" U.C.P. LINE 2B
LAT. 39. D.C.S. 35" 12"
LAT. 36. D.C.S. 35" 12"
CITY OF WICHITA KANS.
C.E. WHITE CITY ENGINEER.
DATE 7-13-49 PROJ. NOS C29-19 C29-31

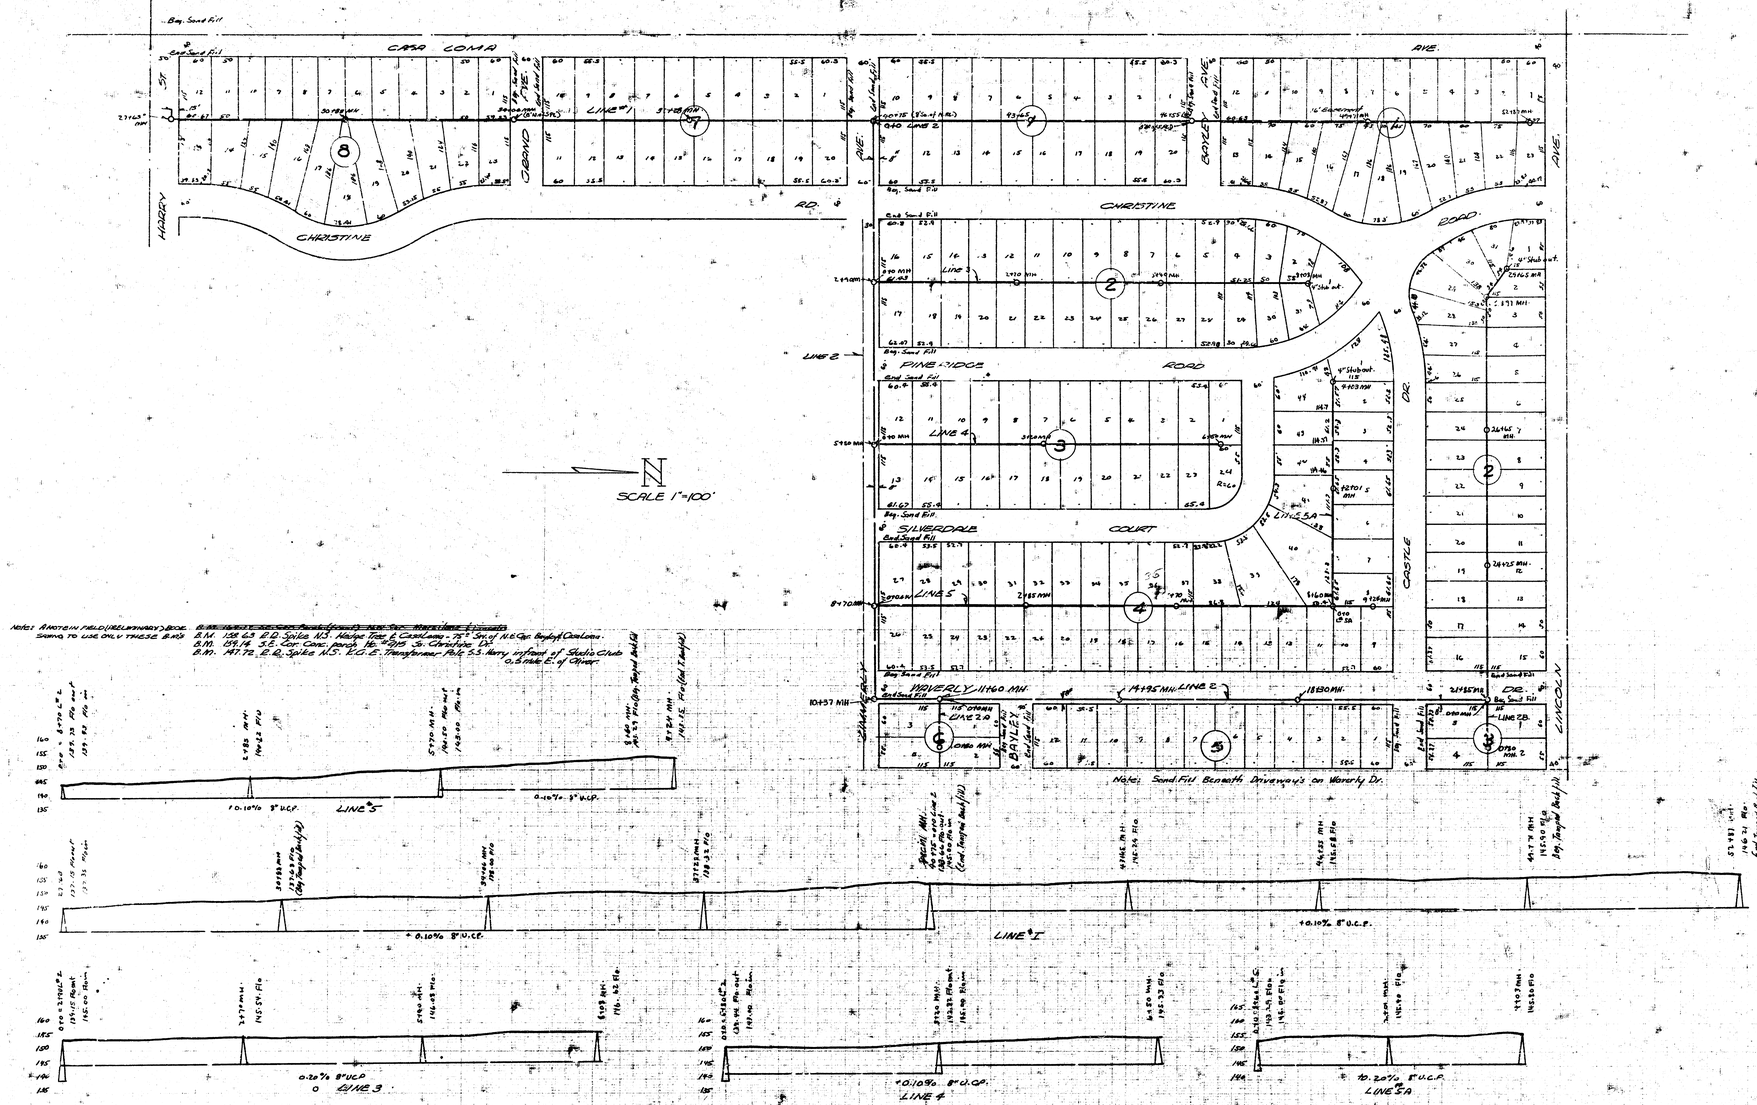
CASA LOMA
AVE.
HARRY ST.
CHRISTINE
RD.
CHRISTINE
ROAD
GOYLE
AVE.
AVE.
PINE
ROAD
SILVERDALE
COURT
WAVERLY
DR.
CASTLE
DR.
LINCOLN
Bay Sand Fill
End Sand Fill
SCALE 1"=100'
N
LINE 1
LINE 2
LINE 3
LINE 4
LINE 5
LINE 5A
LINE 2A
LINE 2B
Note: Sand Fill Beneath Driveways on Waverly Dr.