B. M. 97.18 "G" in Globe 1.1' E. of E. L. Magnolia N. curb 27th.

B. M. 98.15 "G" in Globe 1.8' E of E. L. Osage S. curb 27th

B. M. 101.67 S. E. cor conc. porch on N. W. cor. Osage & 29th St.

NOTE: Bid price of Pavement removed and replaced shall include saw joint.

NOTE TO CONTRACTOR: Contractor shall excavate exist. sewer prior to construction so that Field Engr. may verify elev.

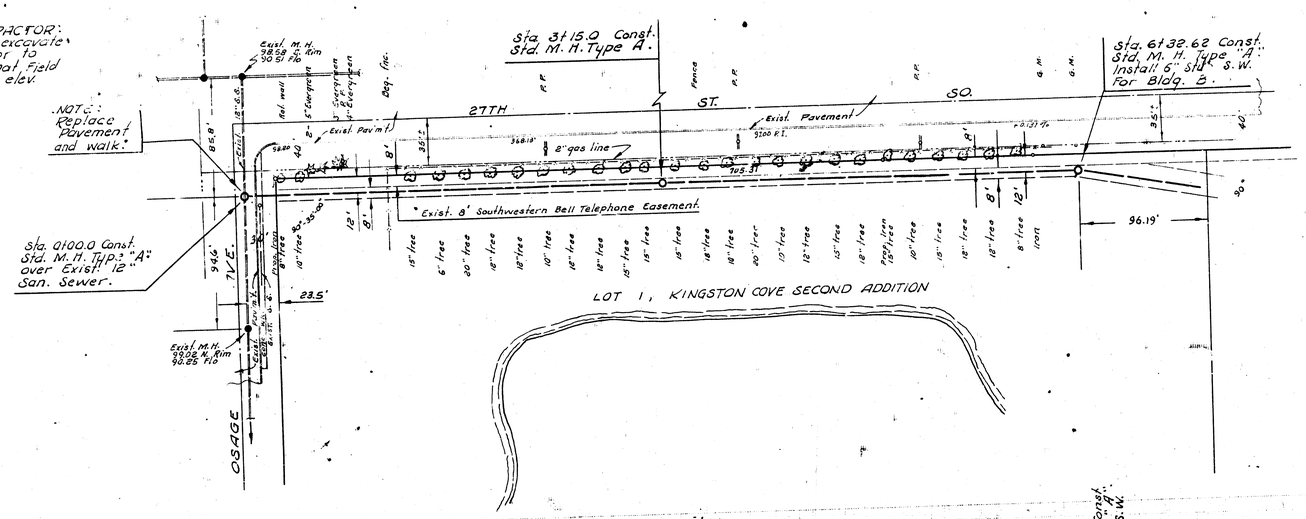

LAT. 15, SUBMAIN 4, S. S. NO. 22

CITY OF WICHITA, KANSAS

B. E. SMITH CITY ENGINEER

MAY 1969 PROJECT NO. C29-3

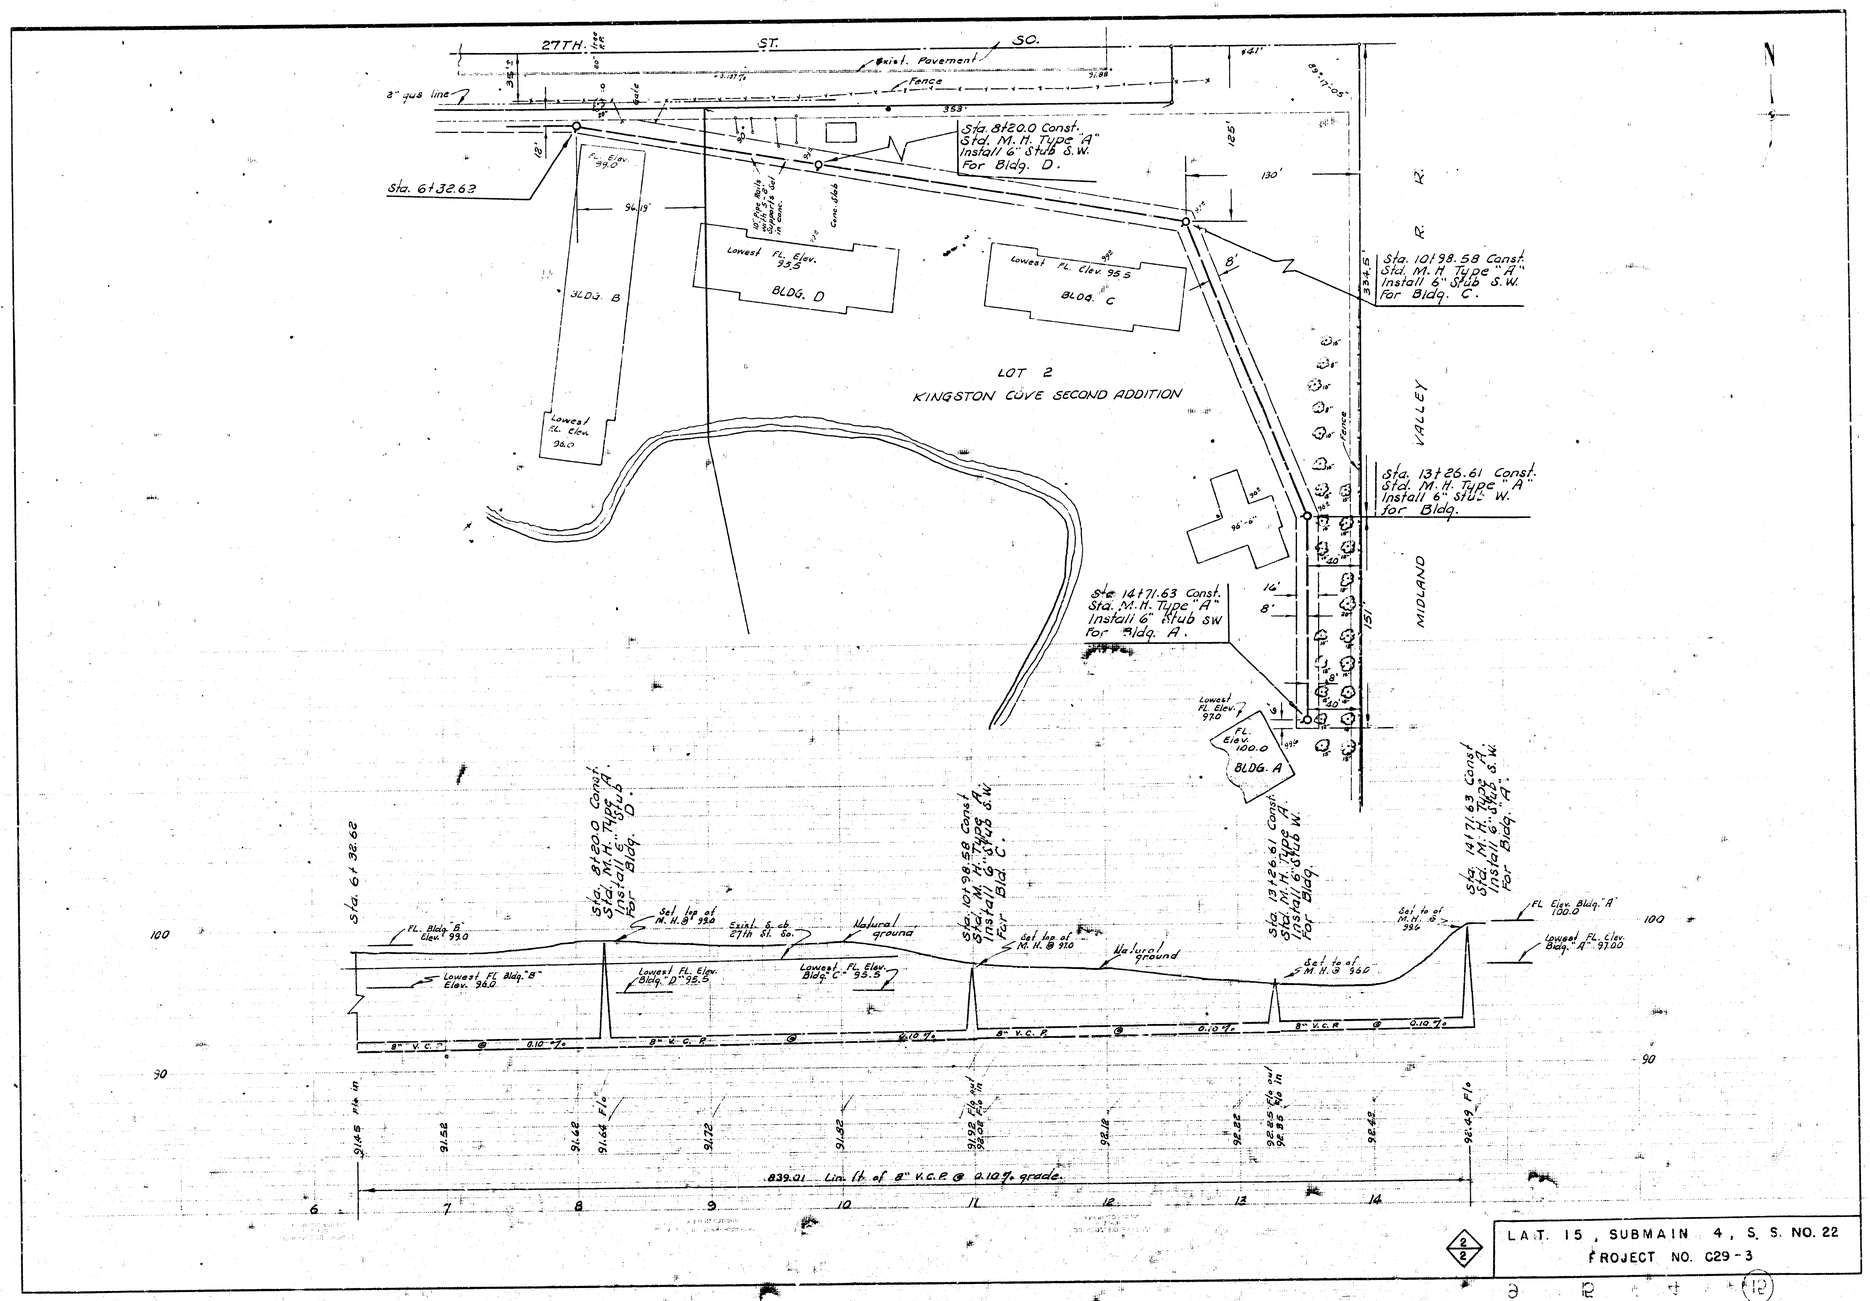

L.A.T. 15, SUBMAIN 4, S. S. NO. 22
PROJECT NO. C29-3

(12)