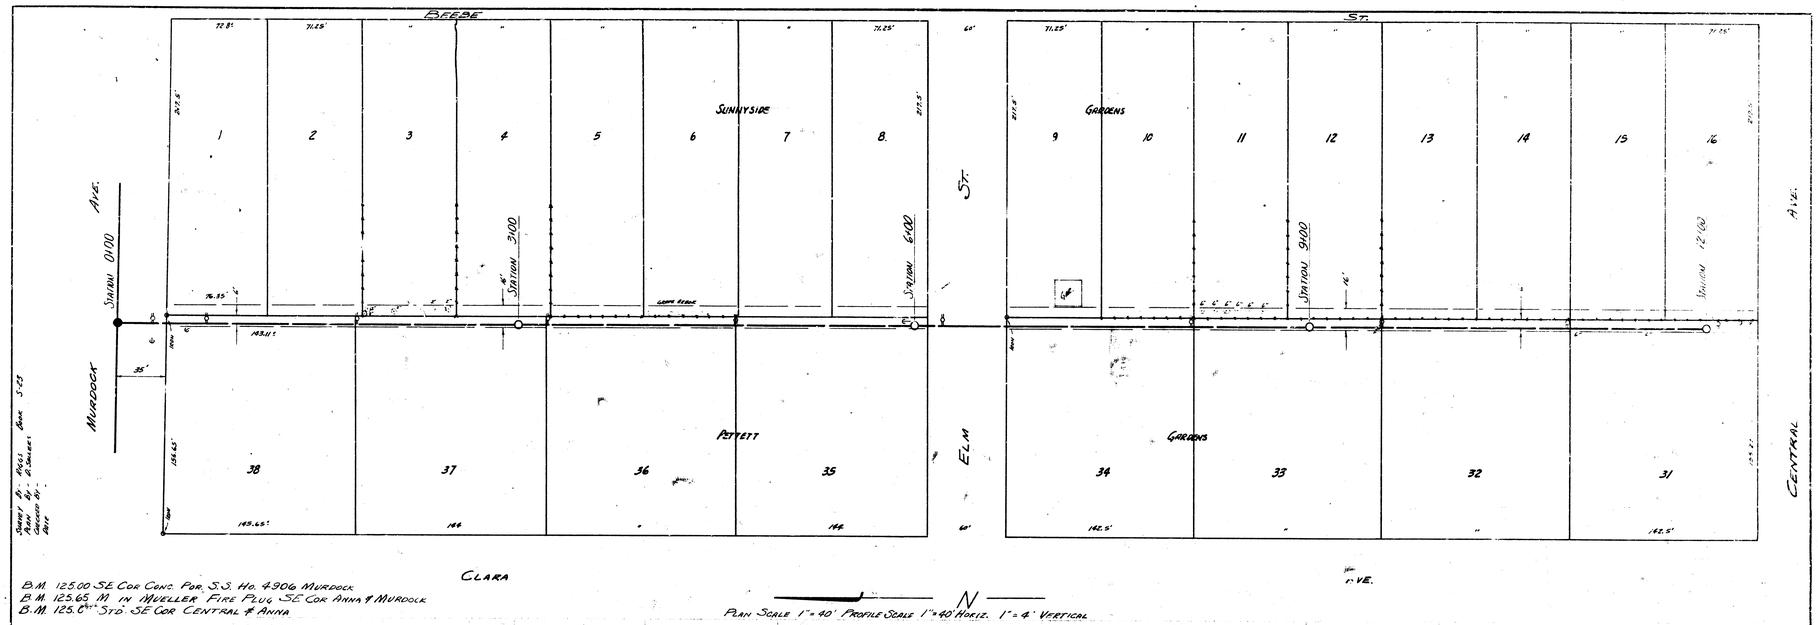

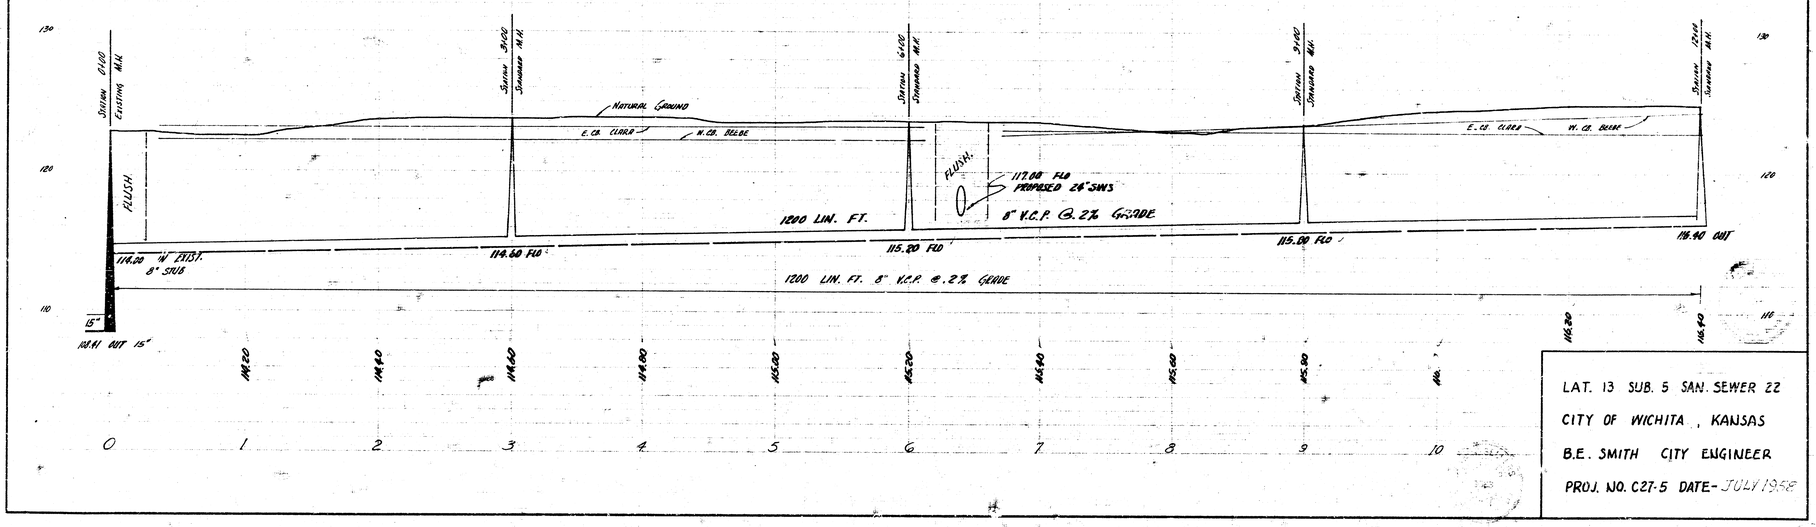

LAT. 13 SUB. 5 SAN. SEWER 22

CITY OF WICHITA, KANSAS

B.E. SMITH CITY ENGINEER

PROJ. NO. C27-5 DATE- JULY 1958