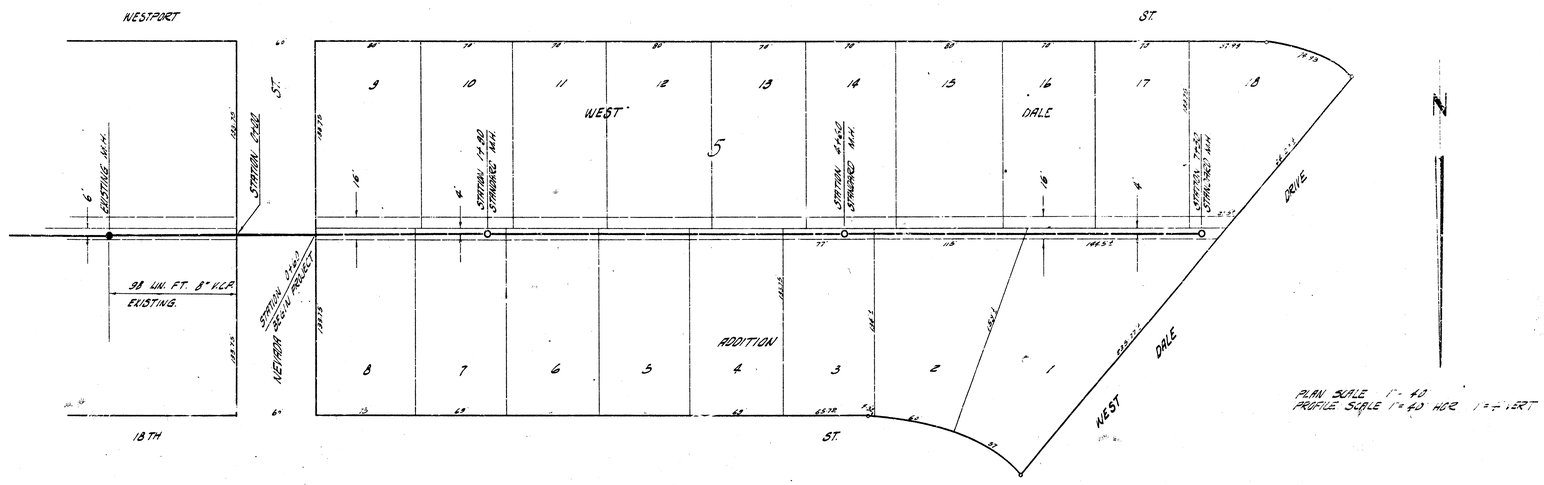

PLAN SCALE 1" = 40'
PROFILE SCALE 1" = 40' HOR. 1" = 7' VERT.

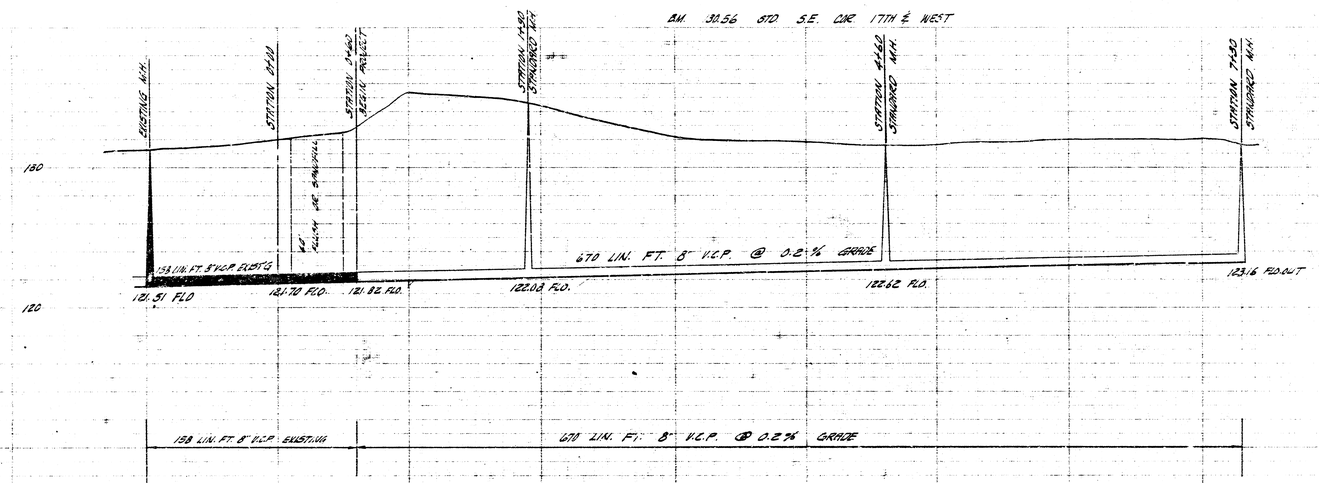

LATERAL 45 SUB. 5 S.S. 22
CITY OF WICHITA, KANSAS
B. E. SMITH, CITY ENGINEER
PROJECT NO. C 28:32 DATE Sept. 1961