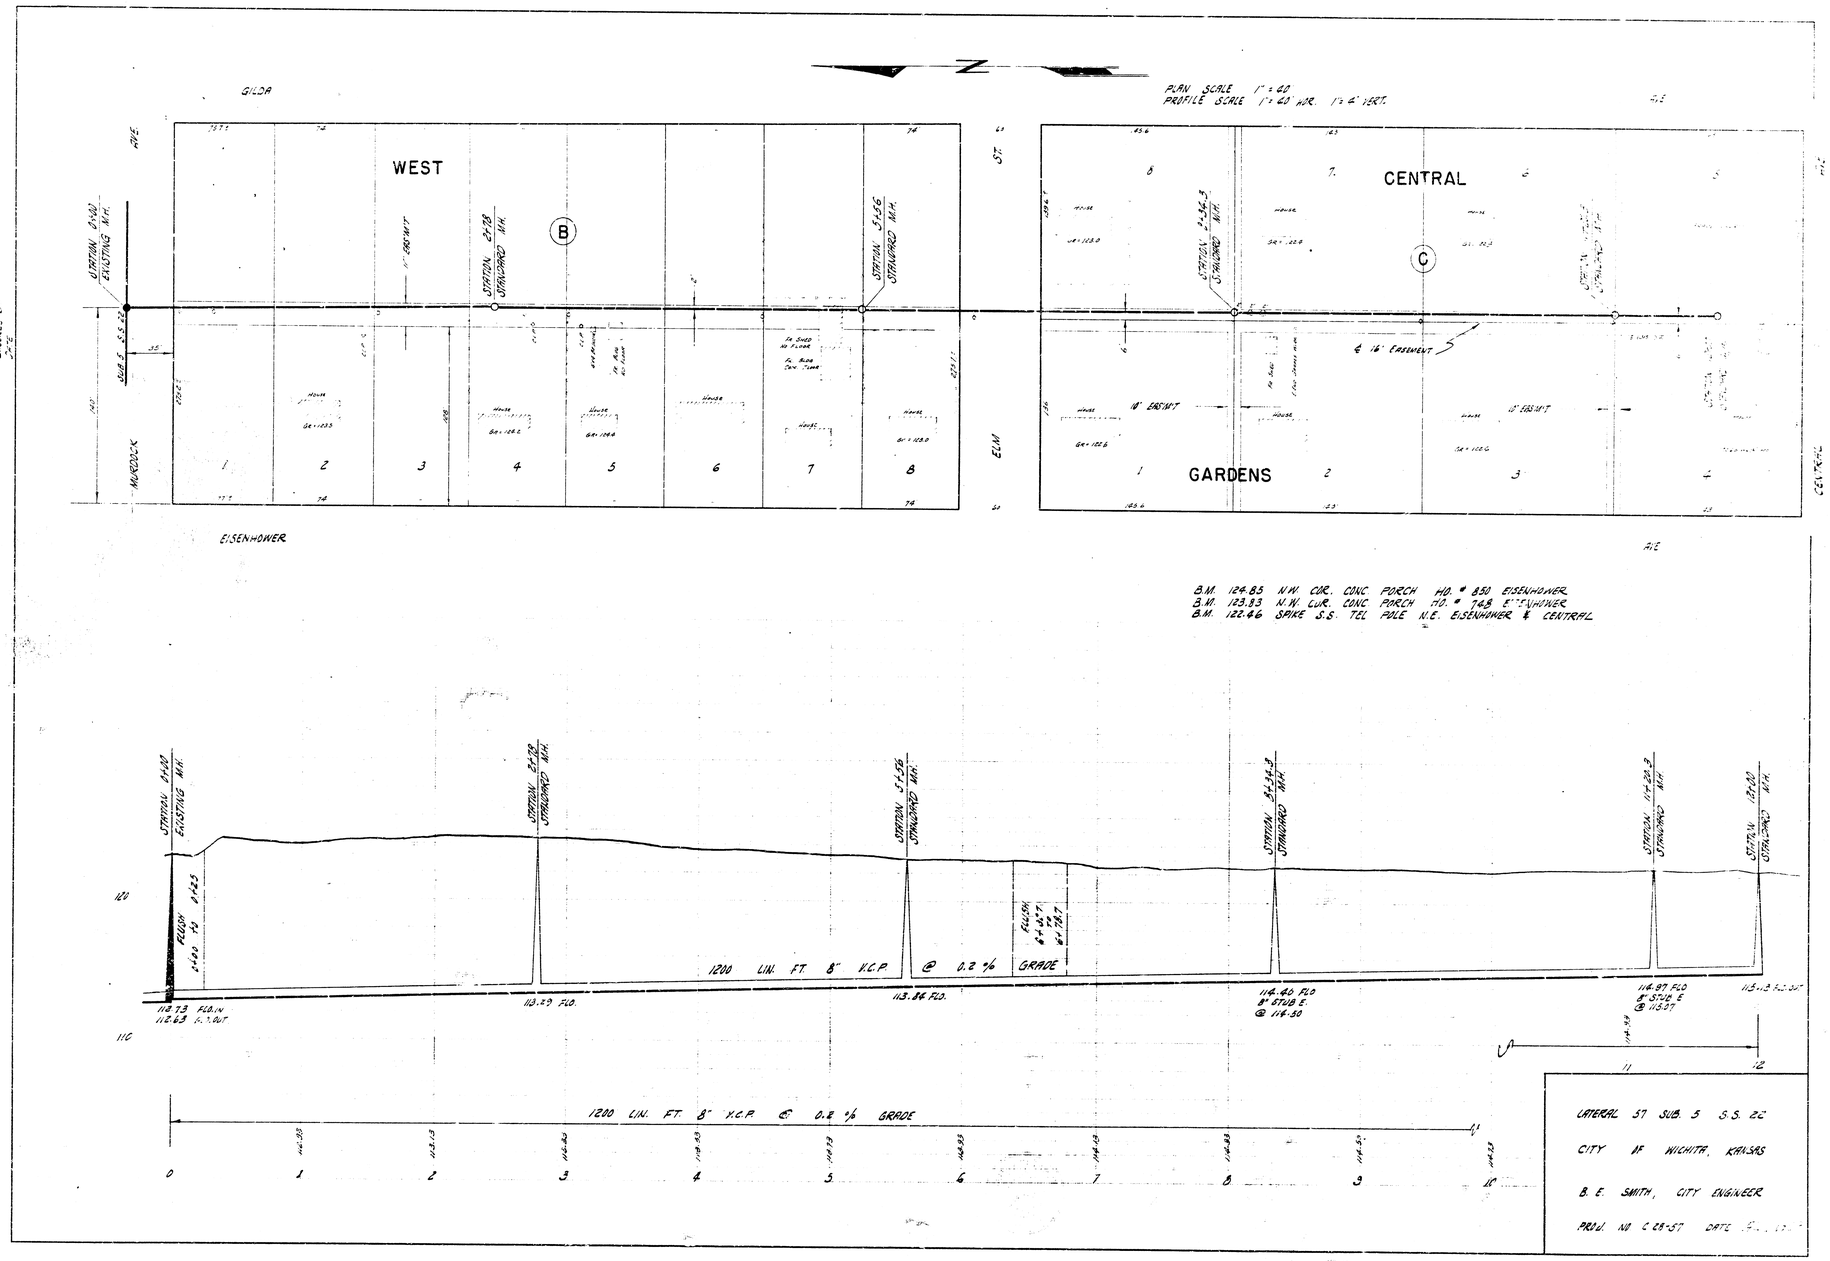
PLAN SCALE 1" = 40'
PROFILE SCALE 1" = 40' HOR. 1" = 4' VERT.
GILDA
WEST
CENTRAL
GARDENS
ELM ST.
MURDOCK
EISENHOWER
AVE
STATION 0+00 EXISTING M.H.
STATION 2+78 STANDARD M.H.
STATION 5+56 STANDARD M.H.
STATION 8+34.5 STANDARD M.H.
STATION 11+28.5 STANDARD M.H.
STATION 12+00 STANDARD M.H.
B
C
1' EASEMENT
10' EASEMENT
℄ 16' EASEMENT
B.M. 124.85 N.W. CUR. CONC PORCH NO. # 850 EISENHOWER
B.M. 123.33 N.W. CUR. CONC PORCH NO. # 748 EISENHOWER
B.M. 122.66 SPIKE S.S. TEL POLE N.E. EISENHOWER & CENTRAL
FILL IN 2+00 TO 2+25
1200 LIN. FT. 8" V.C.P. @ 0.2 % GRADE
FILL IN 6'+ 0+77 TO 6'+ 12+77
112.73 FLO. IN
112.63 FLO. OUT
113.29 FLO.
113.86 FLO.
114.60 FLO
8" STUB E.
@ 114.50
114.97 FLO
8" STUB E
@ 115.07
115.12 FLO. OUT
1200 LIN. FT. 8" V.C.P. @ 0.2 % GRADE
LATERAL ST SUB. 5 S.S. 22
CITY OF WICHITA, KANSAS
B. E. SMITH, CITY ENGINEER
PROJ. NO. C 28-57 DATE