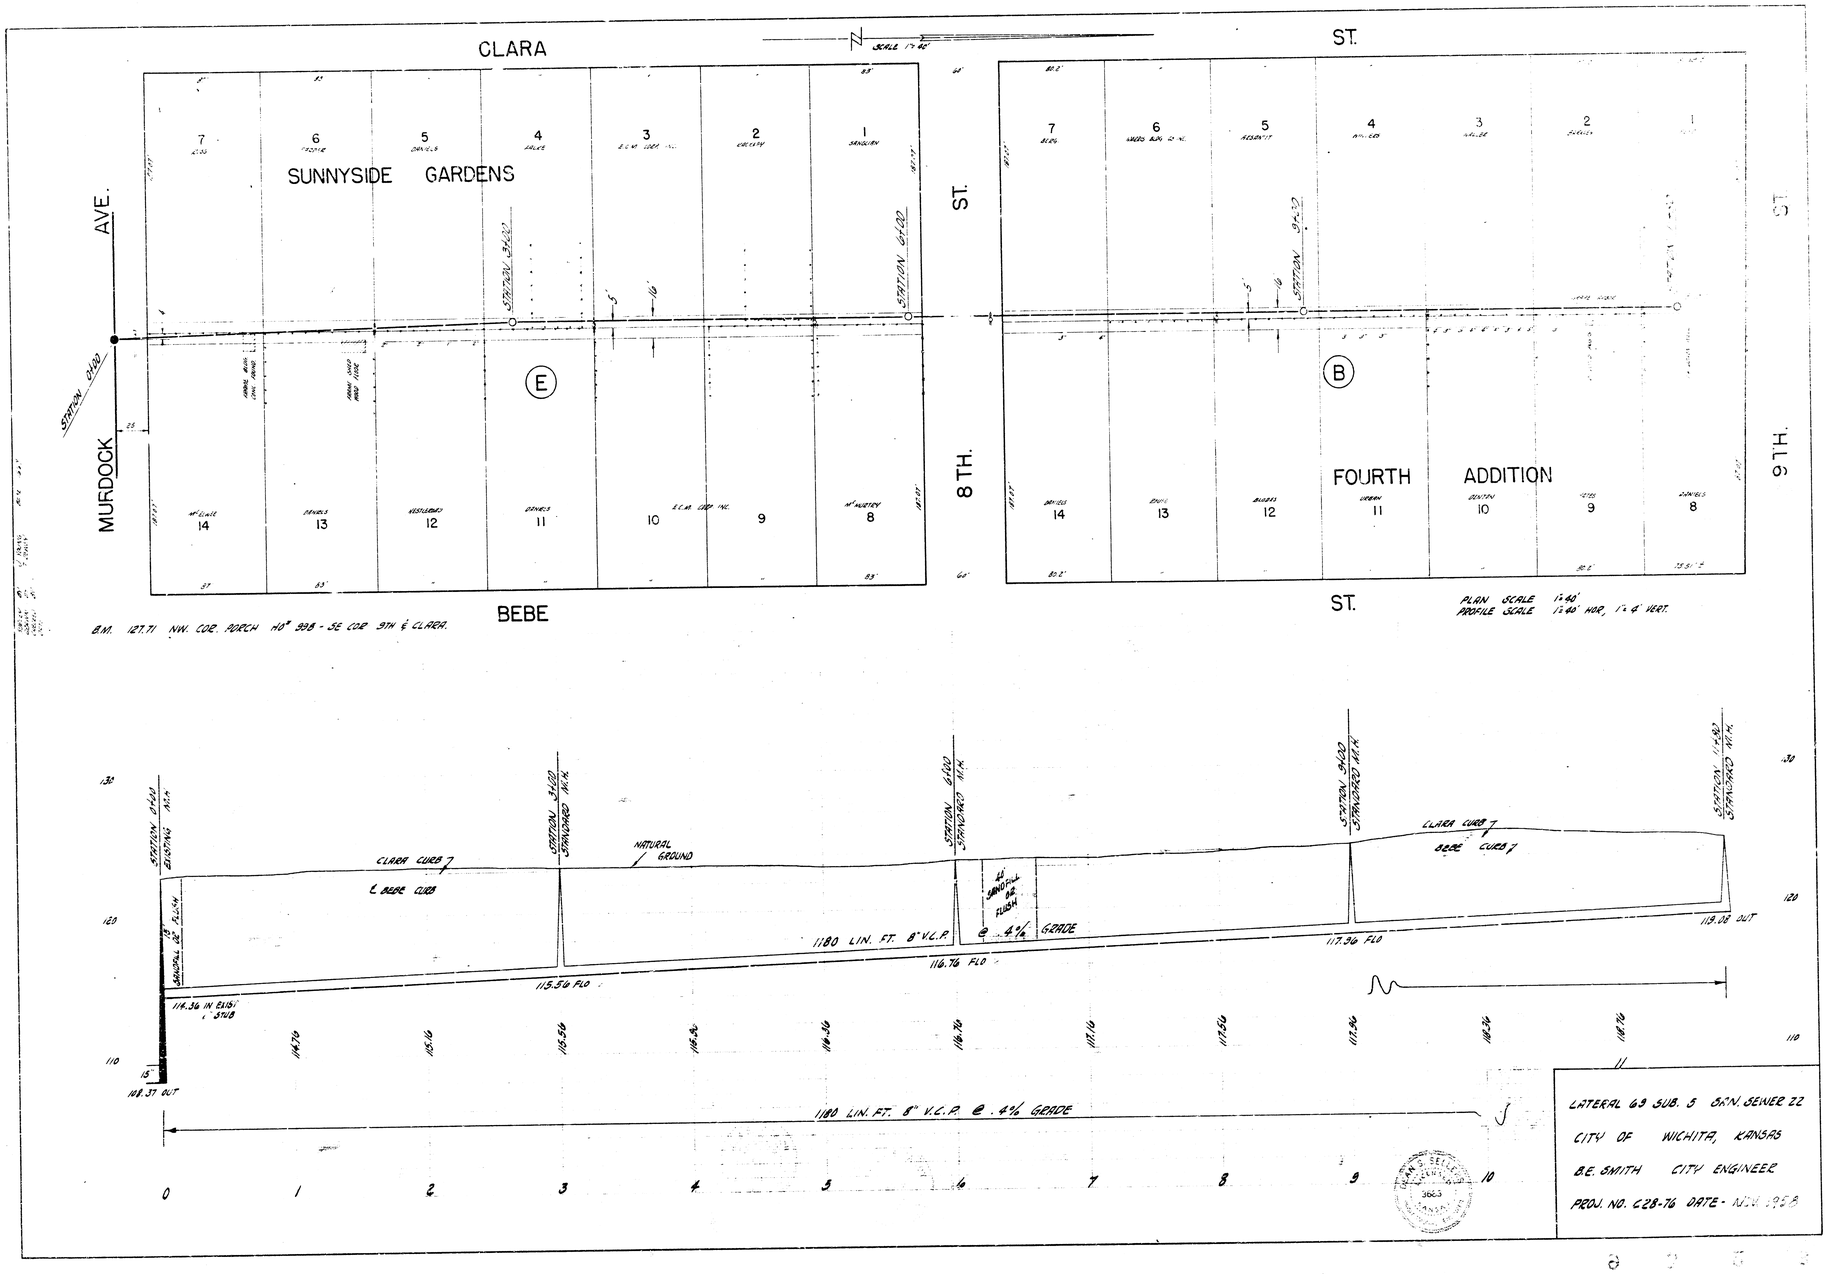
CLARA
ST.
SCALE 1"=40'
SUNNYSIDE GARDENS
MURDOCK
AVE.
8TH.
ST.
6TH.
ST.
FOURTH ADDITION
BEBE
ST.
PLAN SCALE 1"=40'
PROFILE SCALE 1"=40' HOR, 1"=4' VERT.
B.M. 127.71 NW. COR. PORCH 40' 99B - SE COR 9TH & CLARA.
CLARA CURB
BEBE CURB
NATURAL GROUND
1180 LIN. FT. 8" V.C.P. @ .4% GRADE
116.76 FLO
115.56 FLO
117.96 FLO
119.08 OUT
114.36 IN ELIST. STUB
108.37 OUT
LATERAL 69 SUB. 5 SAN. SEWER 22
CITY OF WICHITA, KANSAS
B.E. SMITH CITY ENGINEER
PROJ. NO. C28-76 DATE - NOV. 1958