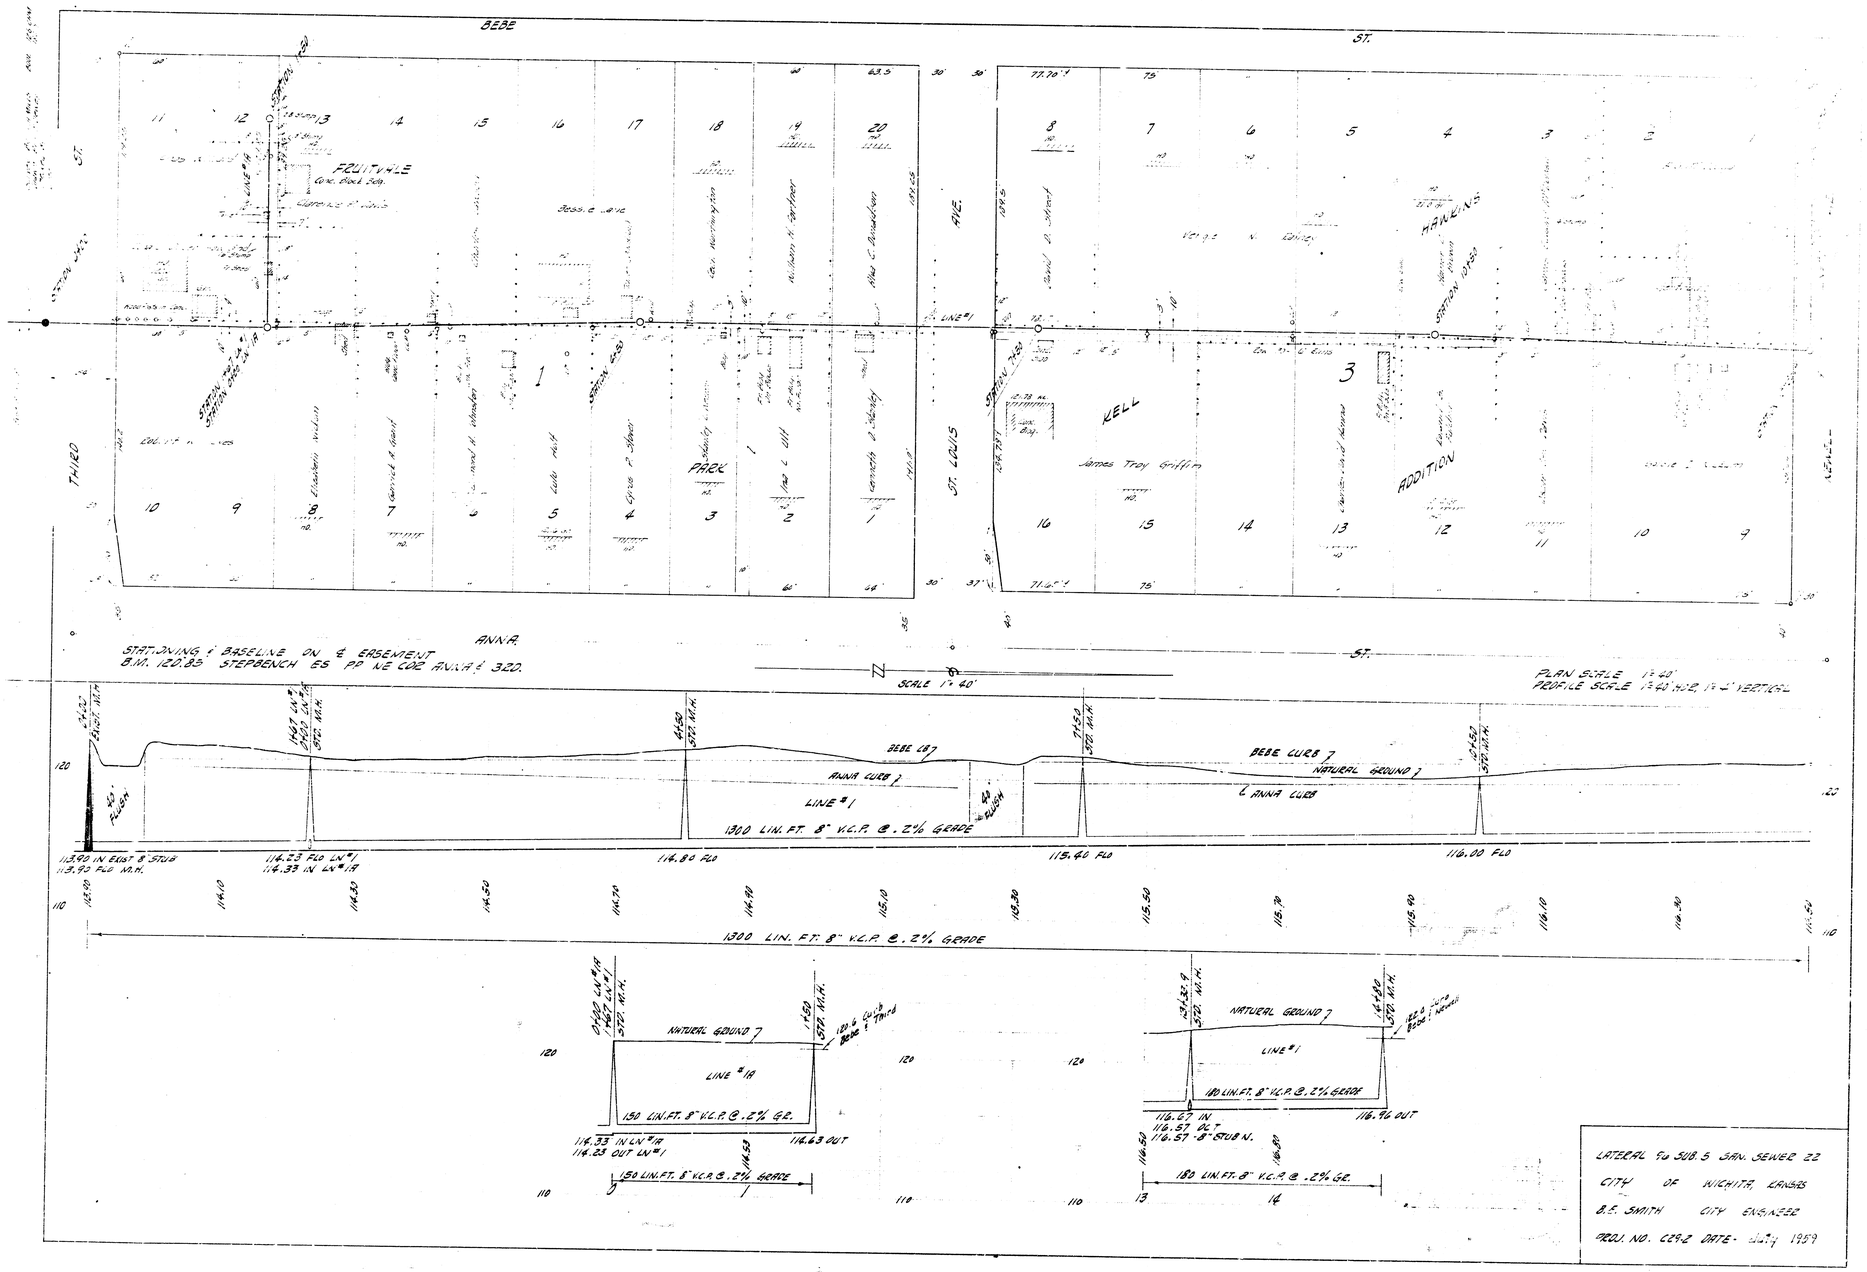
BEBE ST.
THIRD ST.
ANNA.
ST. LOUIS AVE.
FRUITVALE
KELL
ADDITION
HANKINS
James Troy Griffin
STATIONING & BASELINE ON ℄ EASEMENT
B.M. 120.83 STEPBENCH ES PP NE COR ANNA & 32D.
SCALE 1" 40'
PLAN SCALE 1" 40'
PROFILE SCALE 1" 40' HOR. 1" 2' VERTICAL
BEBE CURB
NATURAL GROUND
ANNA CURB
LINE #1
1300 LIN. FT. 8" V.C.P. @ .2% GRADE
113.90 IN EXIST 8" STUB
113.90 FLO N.H.
116.23 FLO LN #1
114.33 IN LN #1A
116.80 FLO
115.40 FLO
116.00 FLO
LINE #1A
150 LIN. FT. 8" V.C.P. @ .2% GR.
114.33 IN LN #1A
114.23 OUT LN #1
116.63 OUT
180 LIN. FT. 8" V.C.P. @ .2% GRADE
116.67 IN
116.57 OUT
116.57 8" STUB N.
116.96 OUT
LATERAL TO SUB. S SAN. SEWER 22
CITY OF WICHITA, KANSAS
B.S. SMITH CITY ENGINEER
PROJ. NO. C292 DATE- July 1959