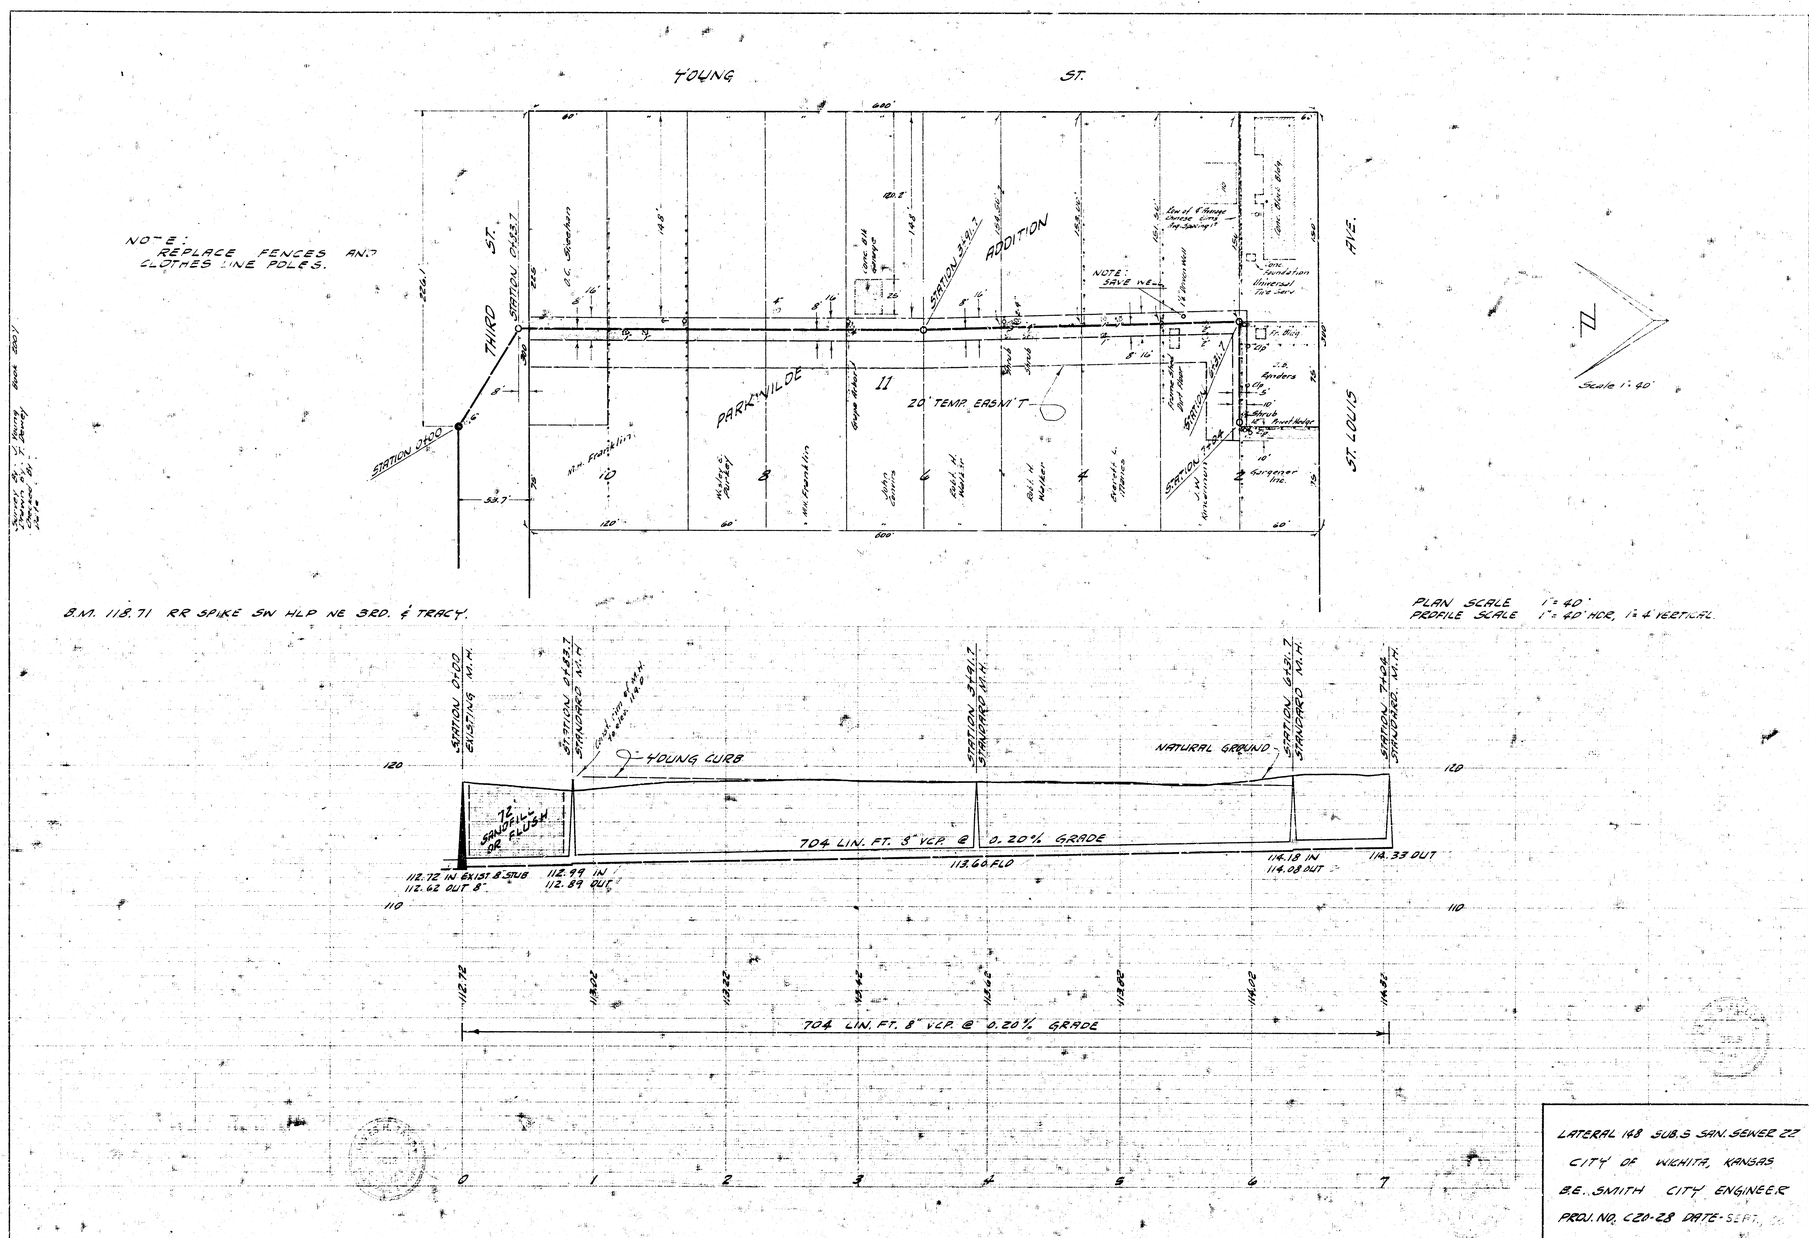
YOUNG ST.
NOTE:
REPLACE FENCES AND
CLOTHES LINE POLES.
THIRD ST.
STATION 2+00
STATION 2+55.7
STATION 3+91.7
PARKWILDE ADDITION
20' TEMP. EASM'T
NOTE:
SAVE WE
ST. LOUIS AVE.
Scale 1:40'
B.M. 118.71 RR SPIKE SW HLP NE 3RD. & TRACY.
PLAN SCALE 1" = 40'
PROFILE SCALE 1" = 40' HOR. 1" = 4' VERTICAL
STATION 0+00 EXISTING W.L.H.
STATION 2+55.7 STANDARD W.L.H.
STATION 3+91.7 STANDARD W.L.H.
STATION 6+51.7 STANDARD W.L.H.
STATION 7+00 STANDARD W.L.H.
YOUNG CURB
NATURAL GROUND
72" SAND FILL OR FLUSH
704 LIN. FT. 8" VCP @ 0.20% GRADE
112.72 IN EXIST 8" STUB
112.62 OUT 8"
112.99 IN
112.89 OUT
113.60 FLO
114.18 IN
114.08 OUT
114.33 OUT
704 LIN. FT. 8" VCP @ 0.20% GRADE
LATERAL 168 SUB.3 SAN. SEWER 22
CITY OF WICHITA, KANSAS
B.E. SMITH CITY ENGINEER
PROJ. NO. C20-28 DATE-SEPT.