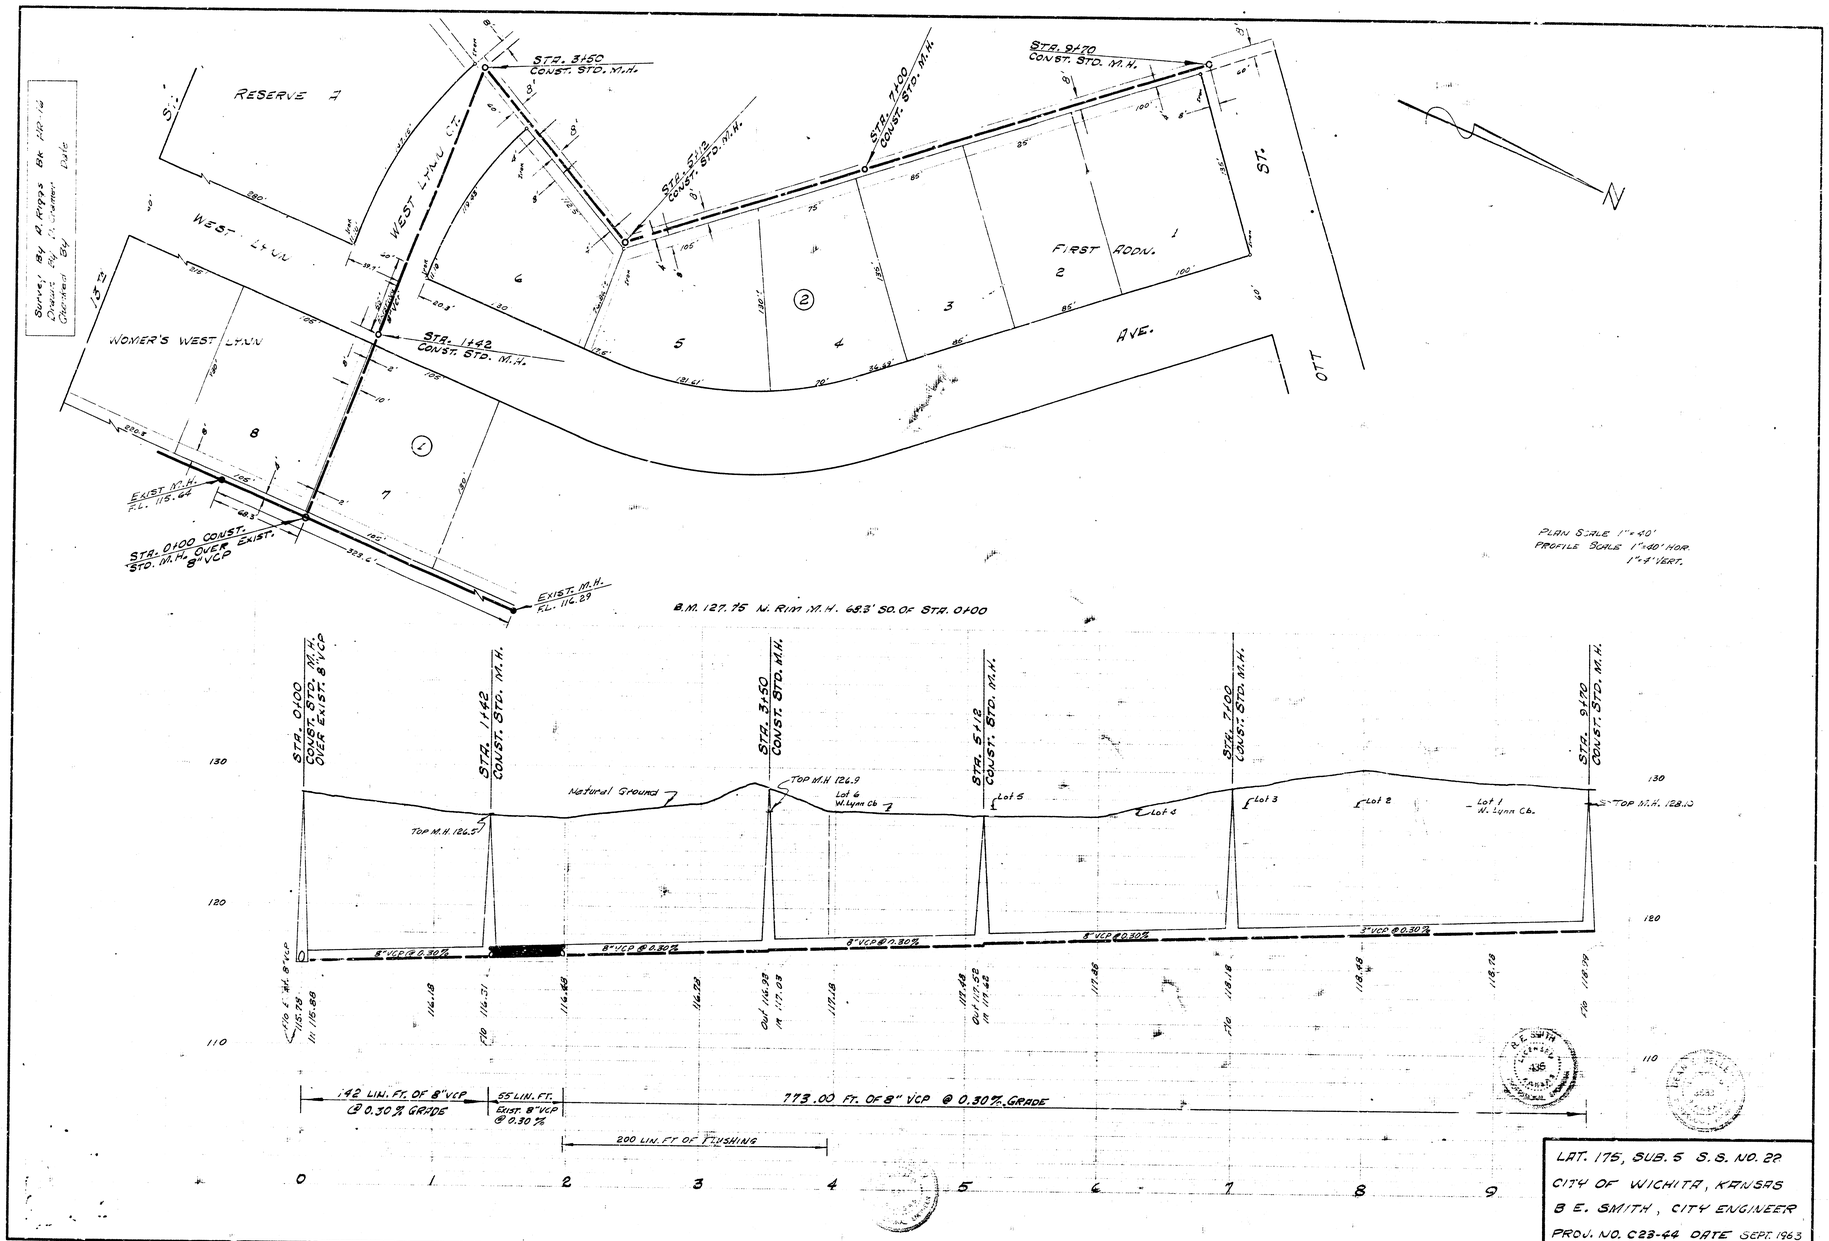

LAT. 175, SUB. 5 S.S. NO. 22
CITY OF WICHITA, KANSAS
B. E. SMITH, CITY ENGINEER
PROJ. NO. C23-44 DATE SEPT. 1963