# LOCATION MAP
## LAT. 2 SUB. 9 SAN. SEWER 22
## CITY OF WICHITA
### B.E. SMITH CITY ENGINEER PROJECT NO. C 25-92

Survey By: Hanson Notebook 1/4 32
Drawn By: T. Denver
Checked By: Feb 1956
Date

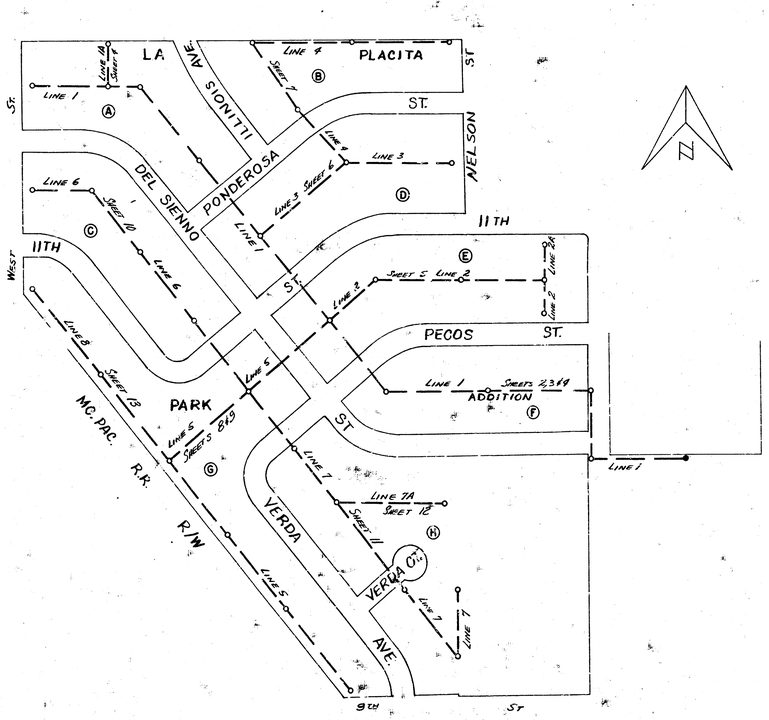


B.E. Smith City Engineer 3/19/56

LAT. 2 SUB. 9 SAN. SEWER 22
PROJECT NO. C-25-92 SHEET 1 OF 13

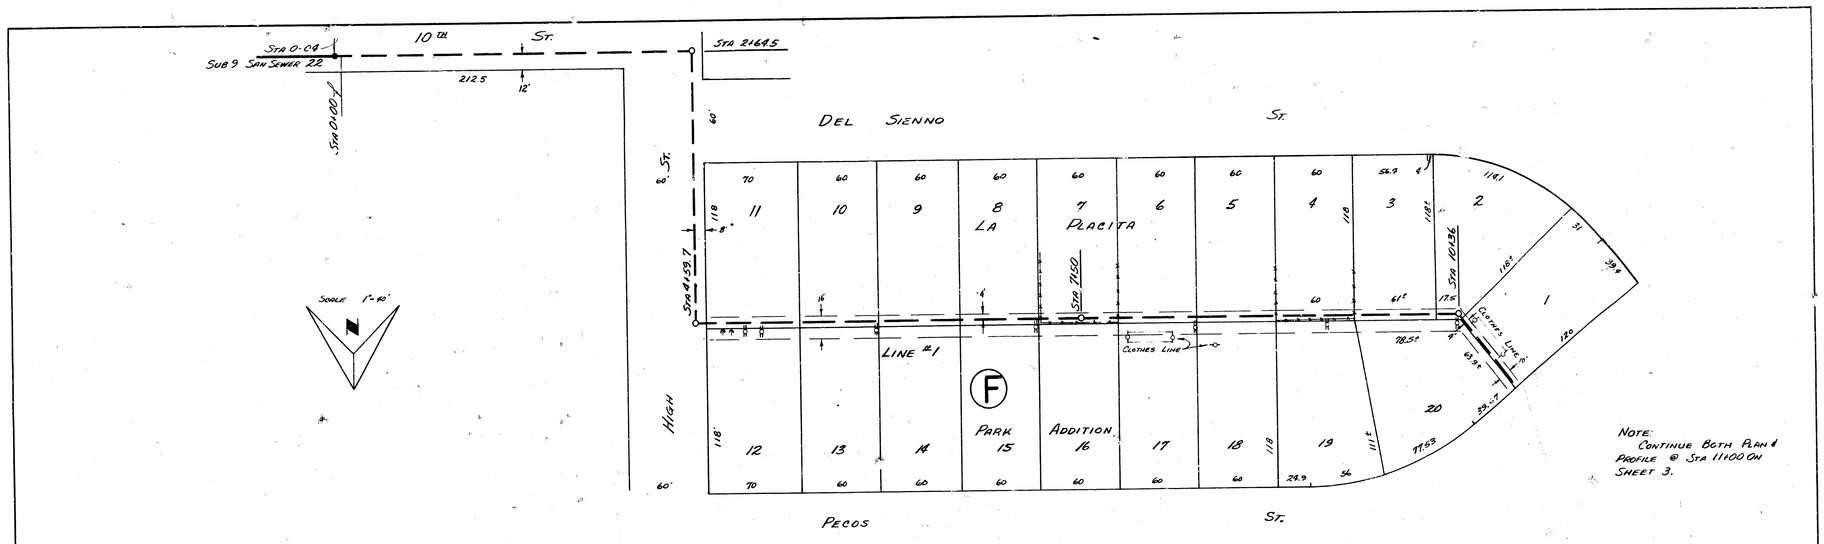


B.M. 134.68 N.W. Cor 1st Conc. Step N.W. Cor. School No. S.S. Del Sienno

PLAN SCALE 1"=40'
PROFILE SCALE 1"=40' HOR, 1"=4' VERTICAL

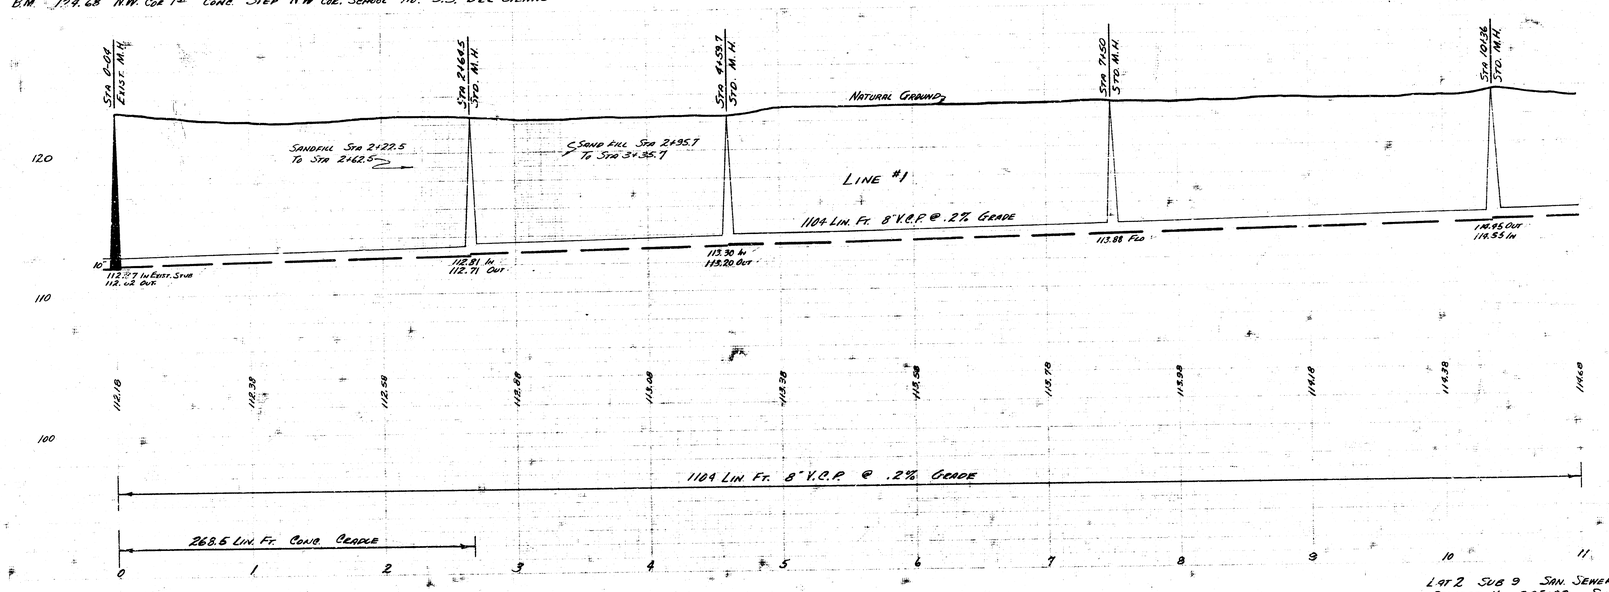


LOT 2 SUB 9 SAN. SEWER 22
PROJECT No. C25-92 SHEET 2 OF 13

DEL SIENNO ST.

PECOS AVE. — 11TH ST. — PONDEROSA ST.

LA PLACITA — PARK LINE #1 — ADDITION

Sta 11+00 Line 1 / Sta 0+00 Line 2 / Sta 0+00 Line 5

Sta 15+81.9 Line 1 / Sta 0+00 Line 3

Sta 18+80

Sta 21+02

House

House

E

D

A

Note: Both Plan & Profile Continued From Sta 11+00 Sheet 2

Note: Both Plan & Profile Continued At Sta 21+02 Sheet 4

ILLINOIS AVE.

PLAN SCALE 1"=40'
PROFILE SCALE 1"=40' HOR, 1"=4' VERTICAL

Sand Fill Sta 11+16 To Sta 11+96

Sand Fill Sta 14+16 To Sta 14+56

Sand Fill Sta 17+16 To Sta 17+56

NATURAL GROUND

LINE #1

481.9 LIN. FT. 8" V.C.P. @ .2% GRADE

520.1 LIN. FT. 8" V.C.P. @ .4% GRADE

115.04 Flo In
115.14 In Line 2
115.14 In Line 5

115.69 Flo
115.79 In Line 3

116.67 Flo

117.82 In
119.72 Out

120 110 100

116.68 116.88 116.08 115.28 116.48 116.71 116.11 116.41 116.91 117.31 117.71

11 12 13 14 15 16 17 18 19 20 21

LAT 2 SUB 9 SAN. SEWER 22
PROJECT C25-92 SHEET 3 OF 13

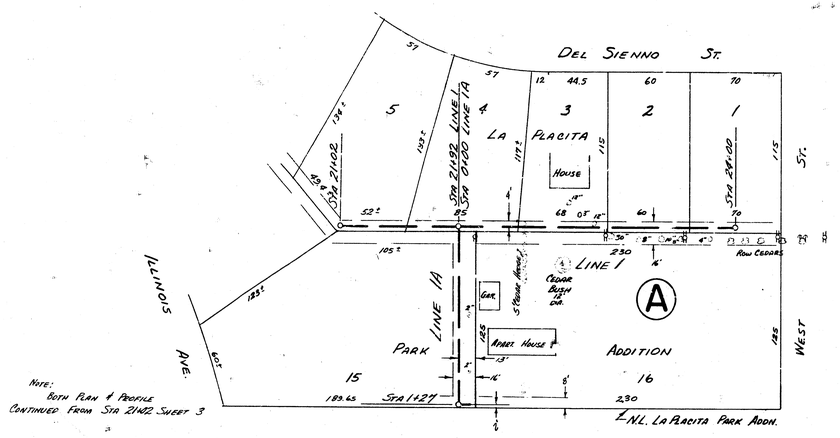

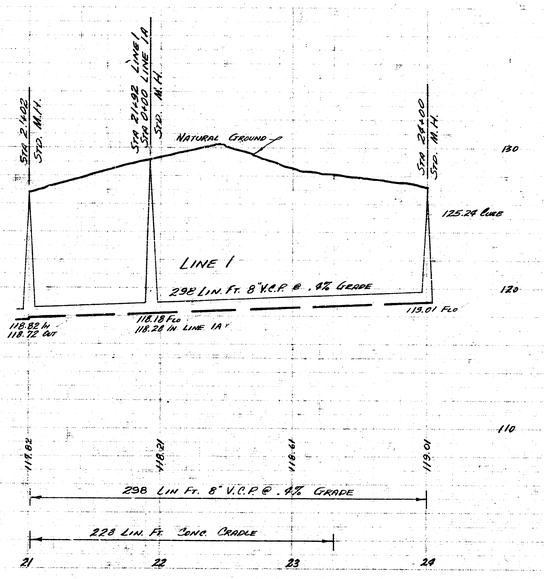


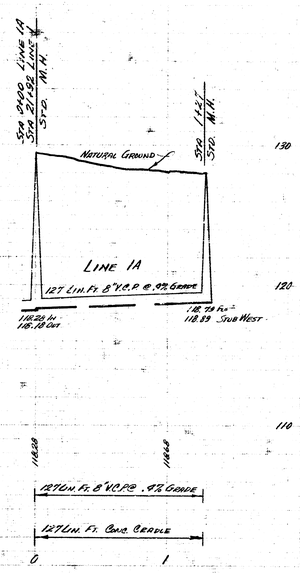


PLAN SCALE 1"=40'
PROFILE SCALE 1"=40' HOR., 1"=4' VERTICAL

LAT. 2 SUB 9 SAN. SEWER 22
PROJECT No. C25-52 SHEET 4 OF 13

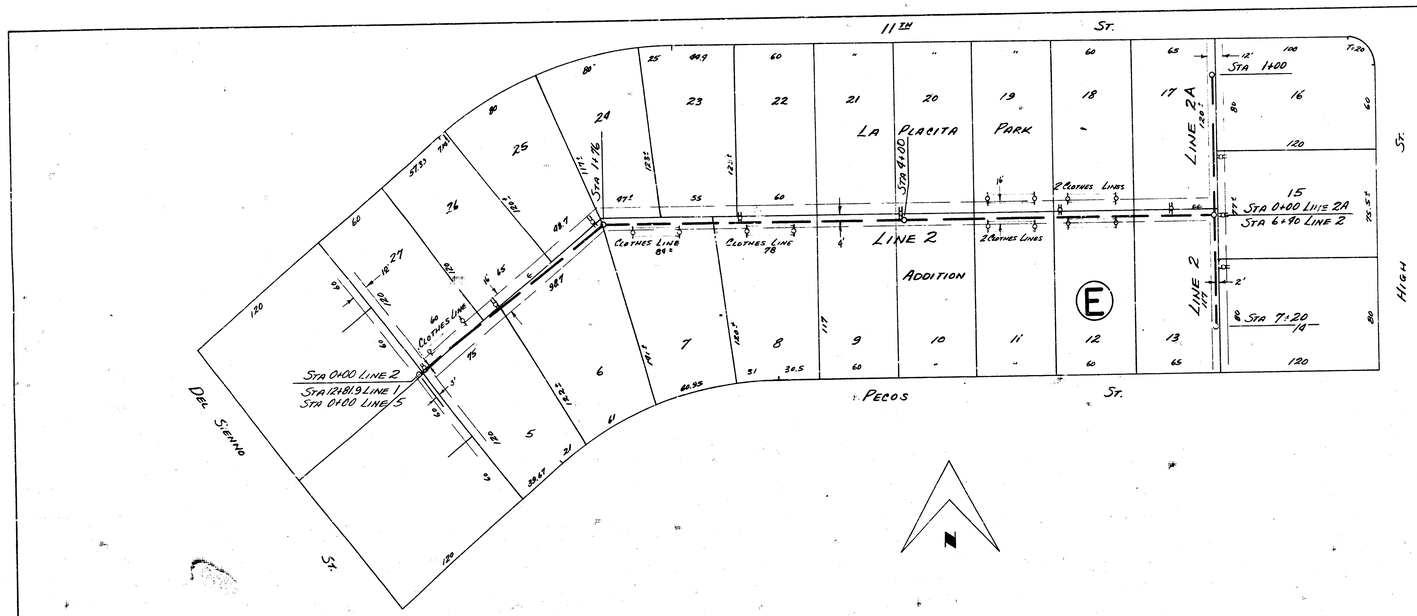


PLAN SCALE 1"=40'
PROFILE SCALE 1"=40' HOR. 1"=5' VERTICAL

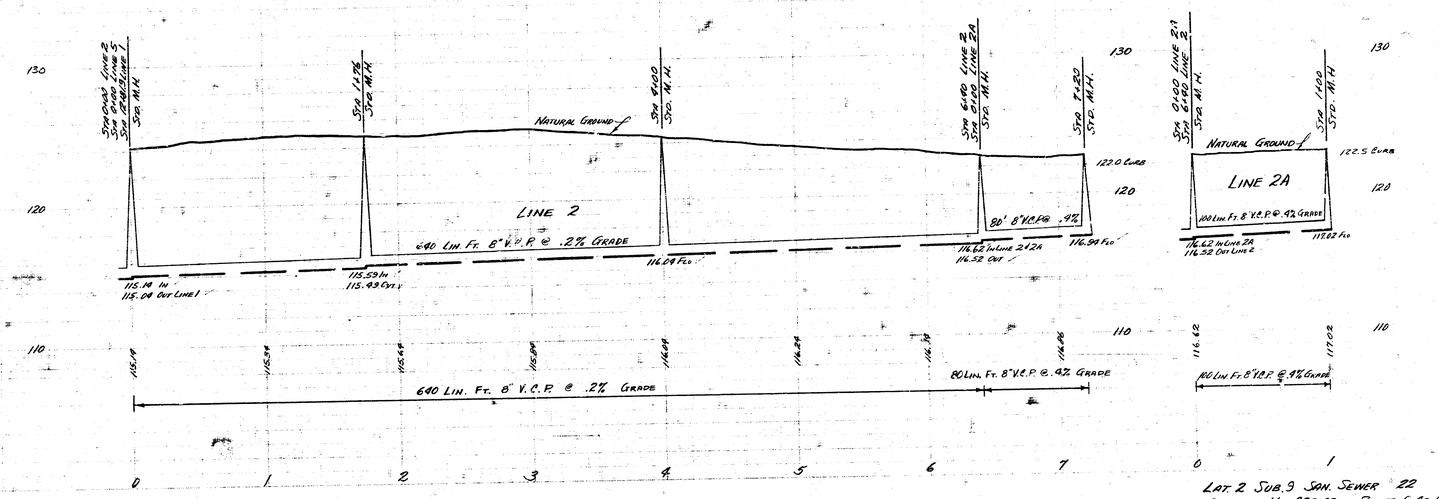


LOT 2 SUB. 3 SAN. SEWER 22
PROJECT No. C25-92 SHEET 5 OF 13

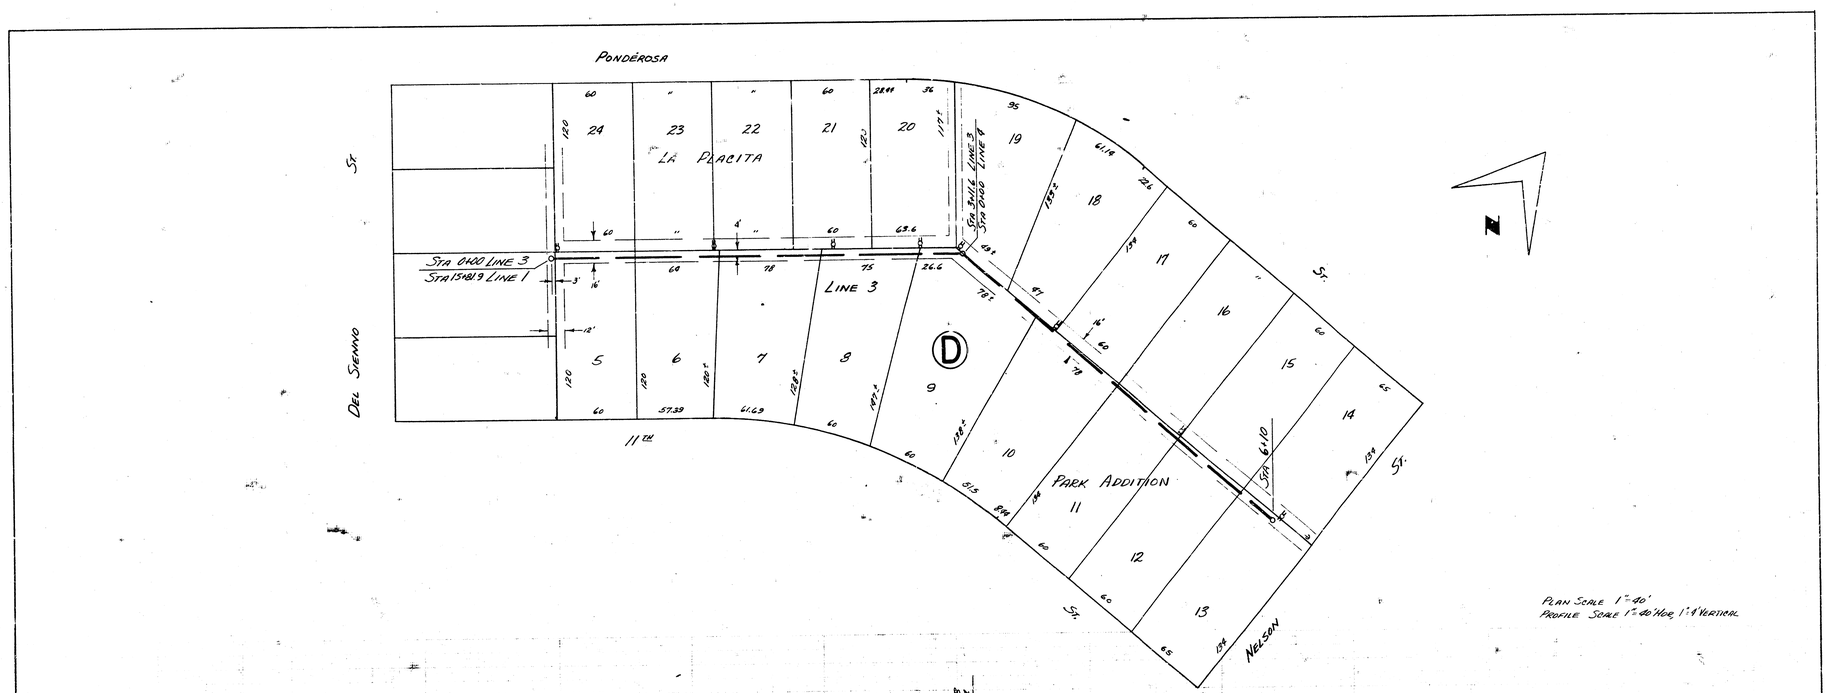


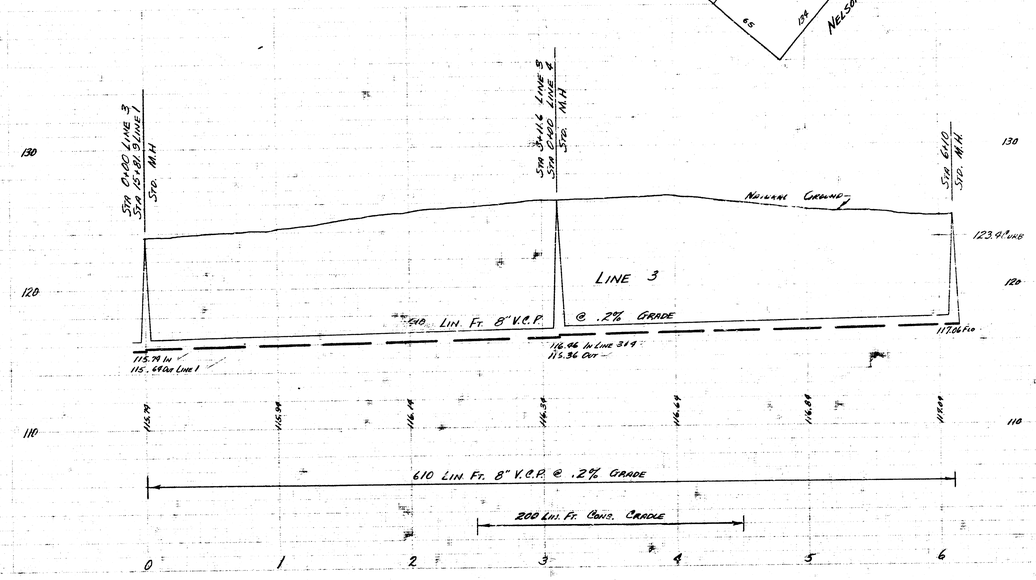


LOT 2 SUB. 9 SAN SEWER 22
PROJECT NO. C25-32 SHEET 6 OF 13

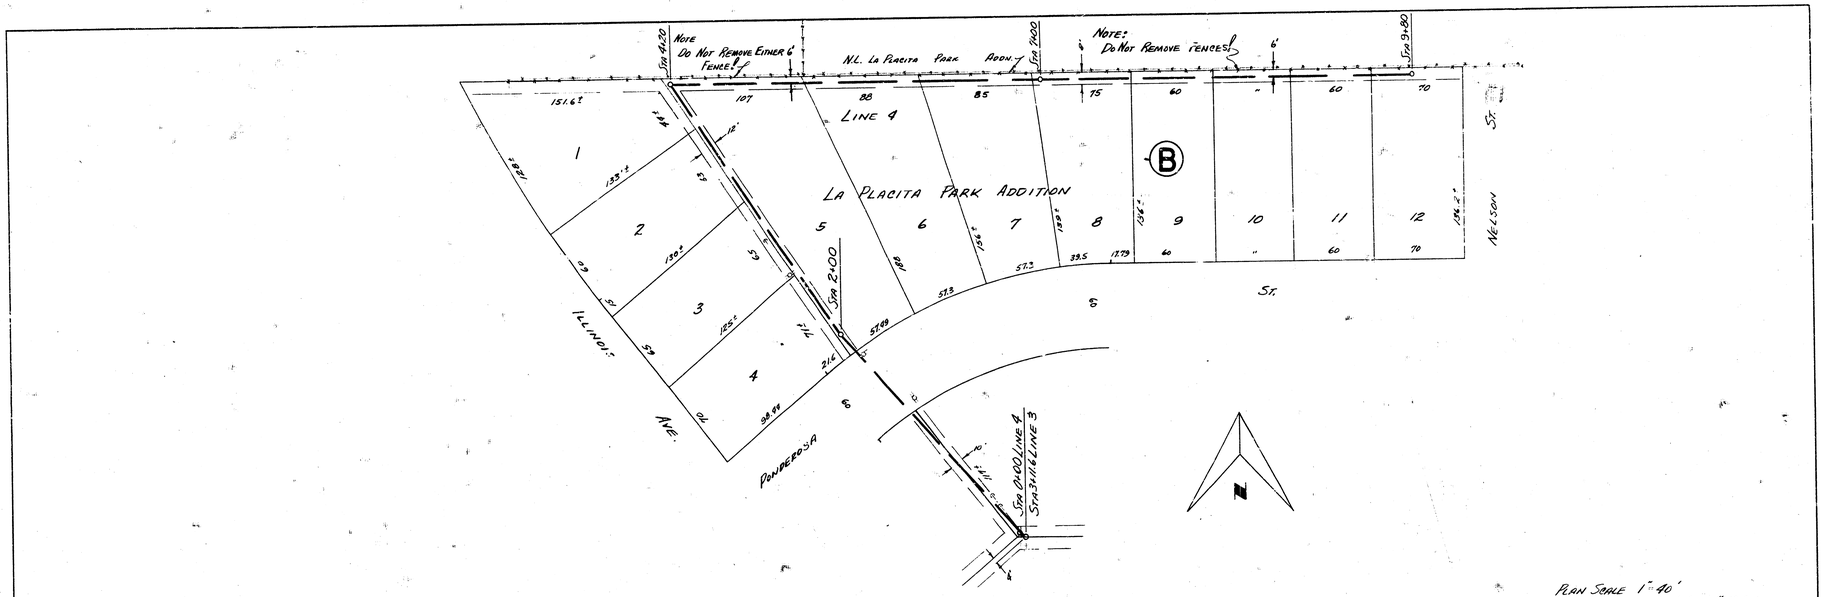


LAT. 2 SUB. 9 SAN. SEWER 22
PROJECT No. C25-92 SHEET 7 OF 13

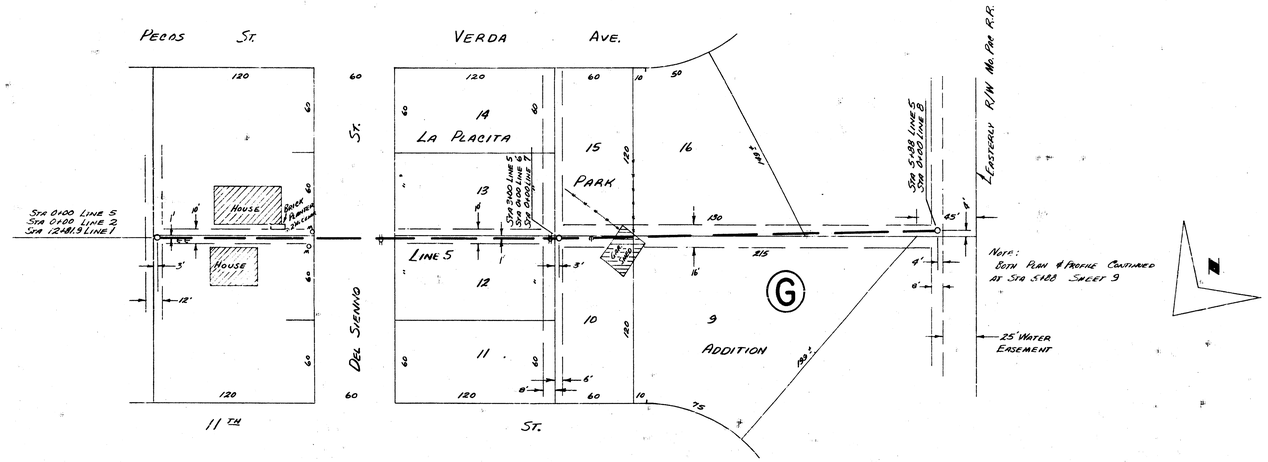


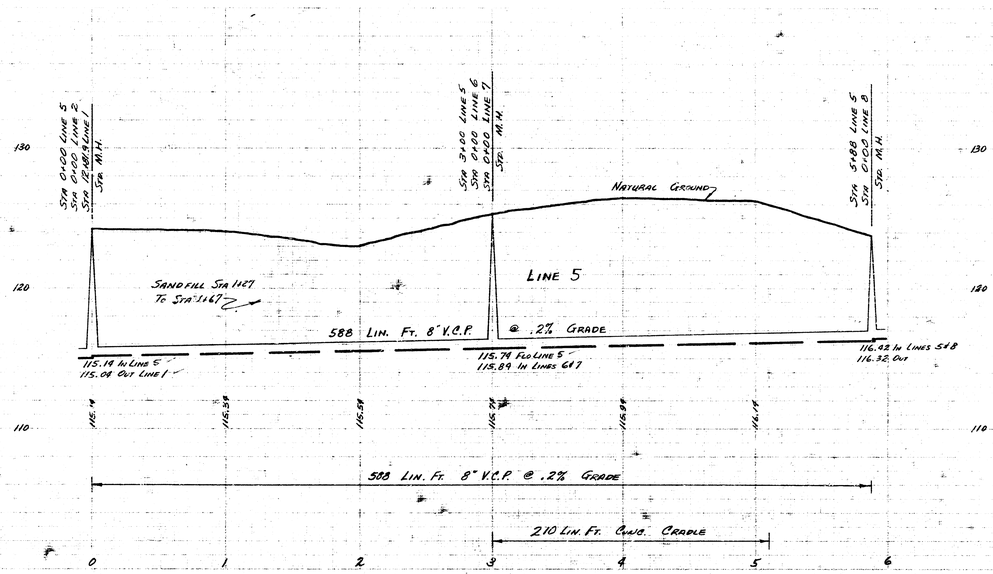


PLAN SCALE 1"=40'
PROFILE SCALE 1"=40' HOR. 1"=4 VERTICAL

LAT. 2 SUB 3 SAN. SEWER 22
PROJECT No. C25-92 SHEET 8 OF 13

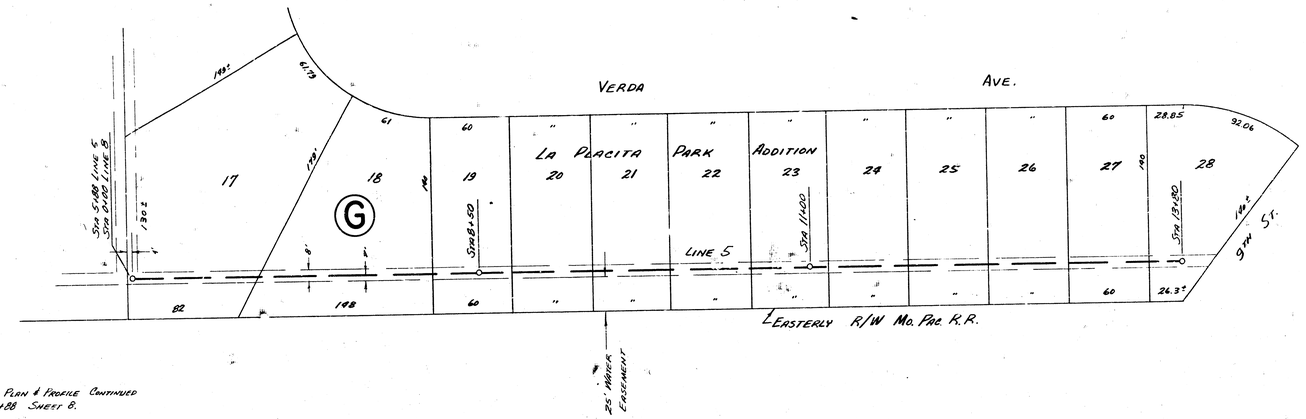


NOTE:
BOTH PLAN & PROFILE CONTINUED FROM STA 5+88 SHEET 8.

PLAN SCALE 1"=40'
PROFILE SCALE 1"=40' HOR, 1"=4' VERTICAL

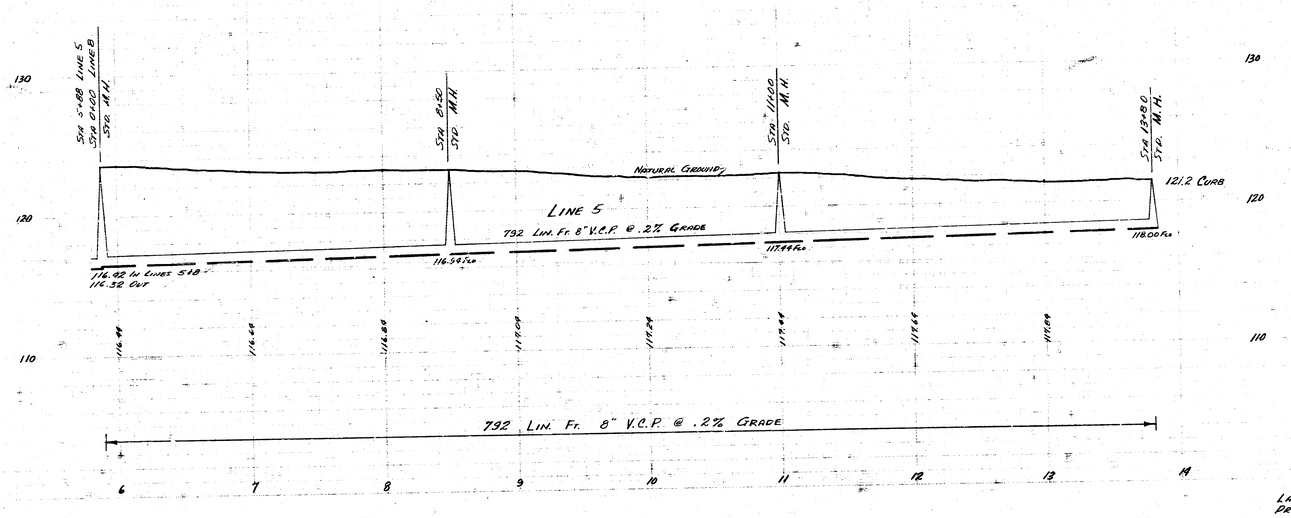


LAT. 2 SUB 9 SAN SEWER 22
PROJECT No C25-92 SHEET 9 OF 13

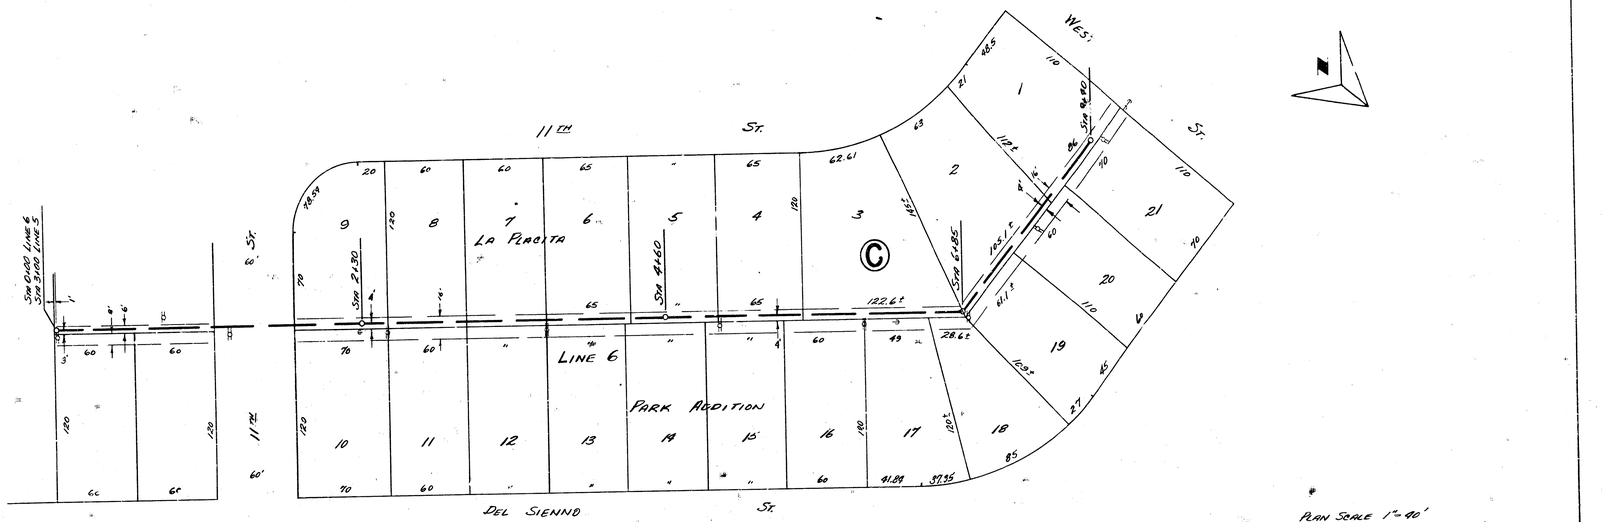


PLAN SCALE 1"=40'
PROFILE SCALE 1"=40' HOR. 1"=9' VERTICAL

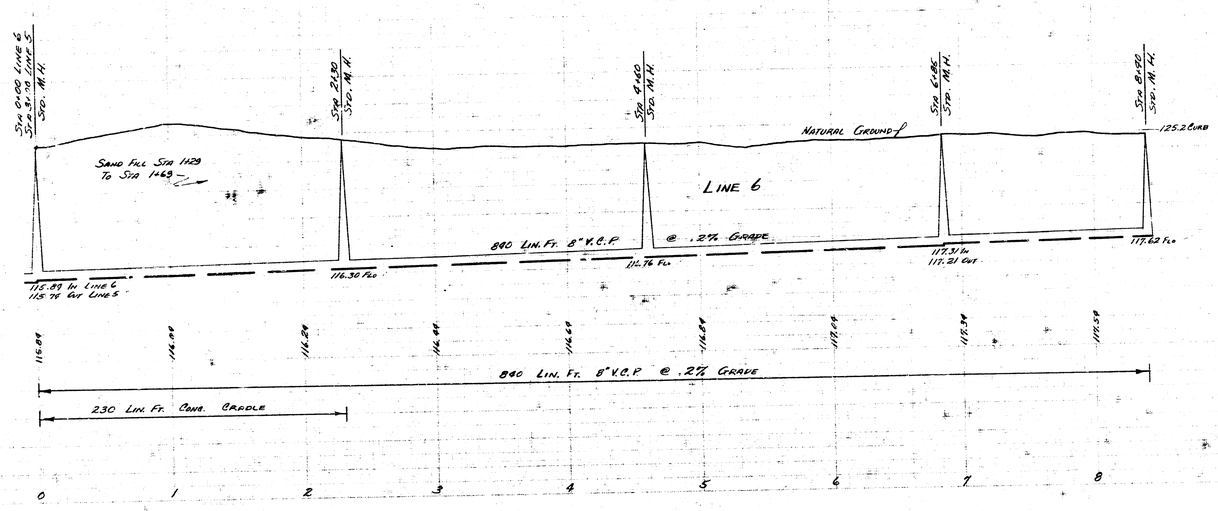


LAT 2 SUB. 9 SAN. SEWER 22
PROJECT NO. C25-92 SHEET 10 OF 13

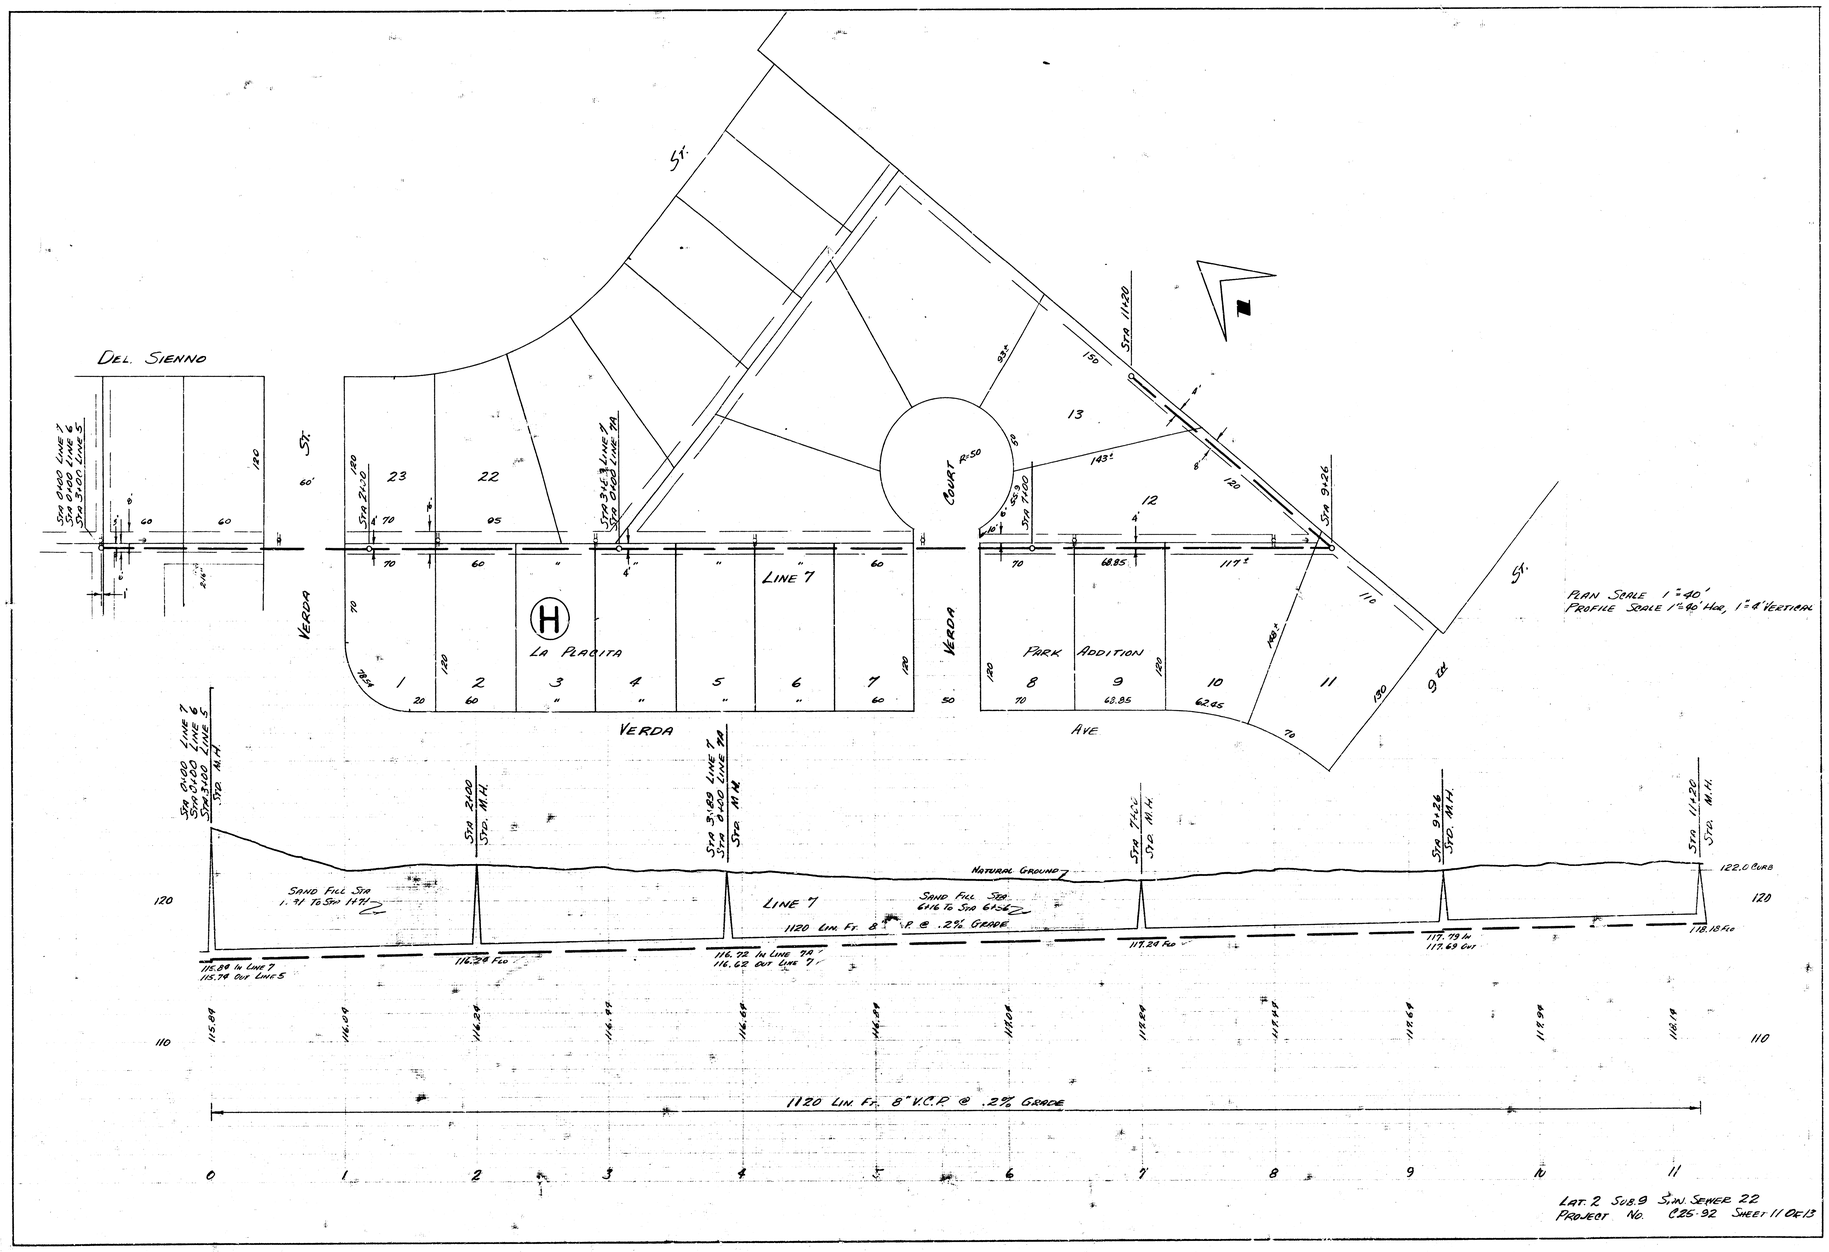
DEL. SIENNO
VERDA ST.
LA PLACITA
LINE 7
COURT R=50
PARK ADDITION
VERDA AVE
9TH AVE
Sta 0+00 Line 7
Sta 0+00 Line 5
Sta 3+00 Line 5
Sta M.H.
Sta 2+00
Sta 3+89 Line 7
Sta 0+00 Line 7M
Sta 7+62
Sta 9+26
Sta 11+20
Natural Ground
SAND FILL STA 1+91 TO STA 14+71
SAND FILL STA 6+16 TO STA 6+56
1120 LIN. FT. 8" V.C.P. @ .2% GRADE
116.84 In Line 7
113.74 Out Line 5
116.24 Flo
114.92 In Line 7M
116.62 Out Line 7
117.24 Flo
117.79 In
117.69 Out
118.19 Flo
122.0 Curb
PLAN SCALE 1"=40'
PROFILE SCALE 1"=40' Hor., 1"=8' VERTICAL
LAT. 2 SUB. 9 S.W. SEWER 22
PROJECT NO. 625-92 SHEET 11 OF 13

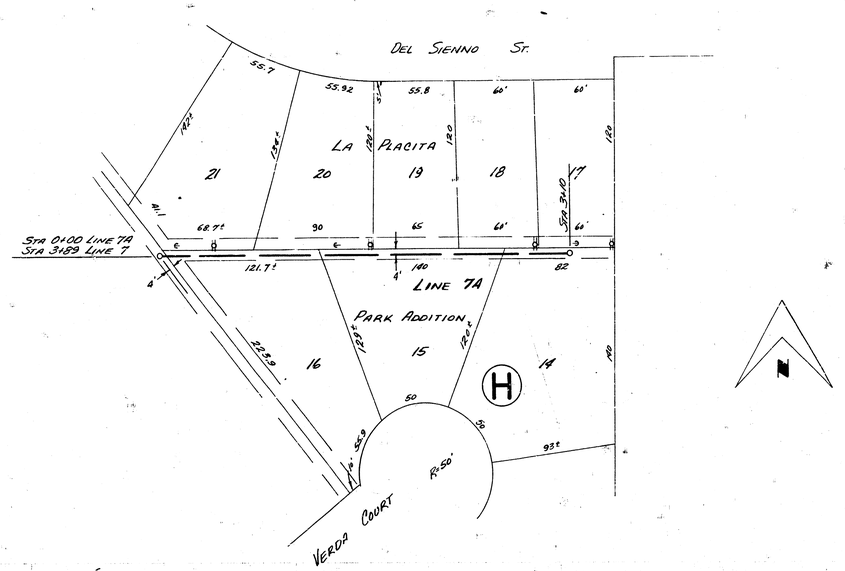


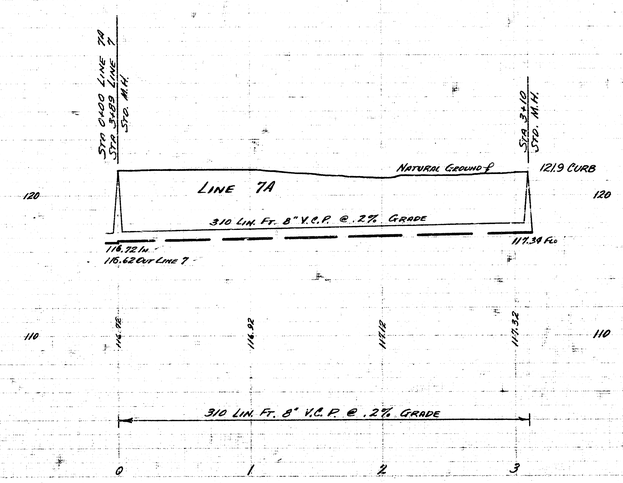


PLAN SCALE 1"=40'
PROFILE SCALE 1"=40' HOR, 1"=4' VERTICAL

LOT 2 SUB 9 SAN. SEWER 22
PROJECT No. CBS-92 SHEET 12 OF 13

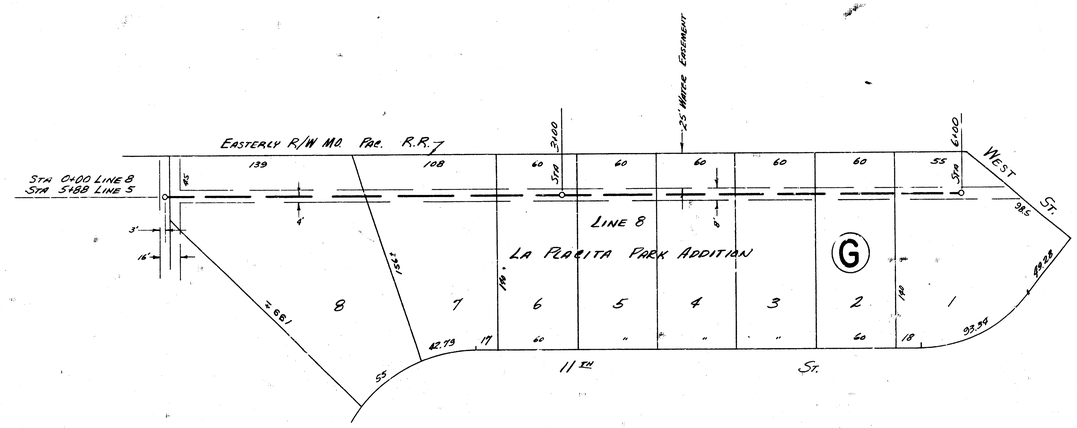


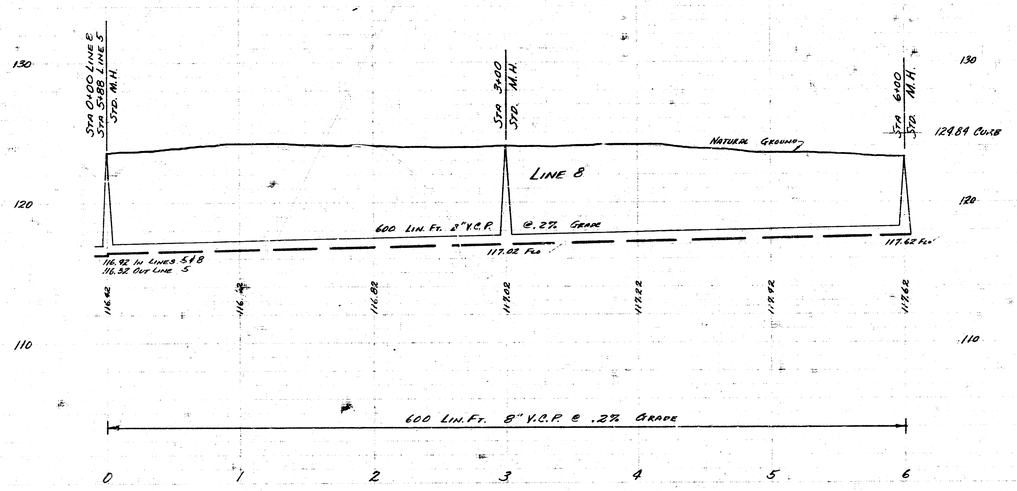


PLAN SCALE: 1"=50'
PROFILE SCALE 1"=50' HOR, 1"=5' VERTICAL

LOT 2 SUB. 9 SAN SEWER 22
PROJECT NO. C25-92 SHEET 13 OF 13