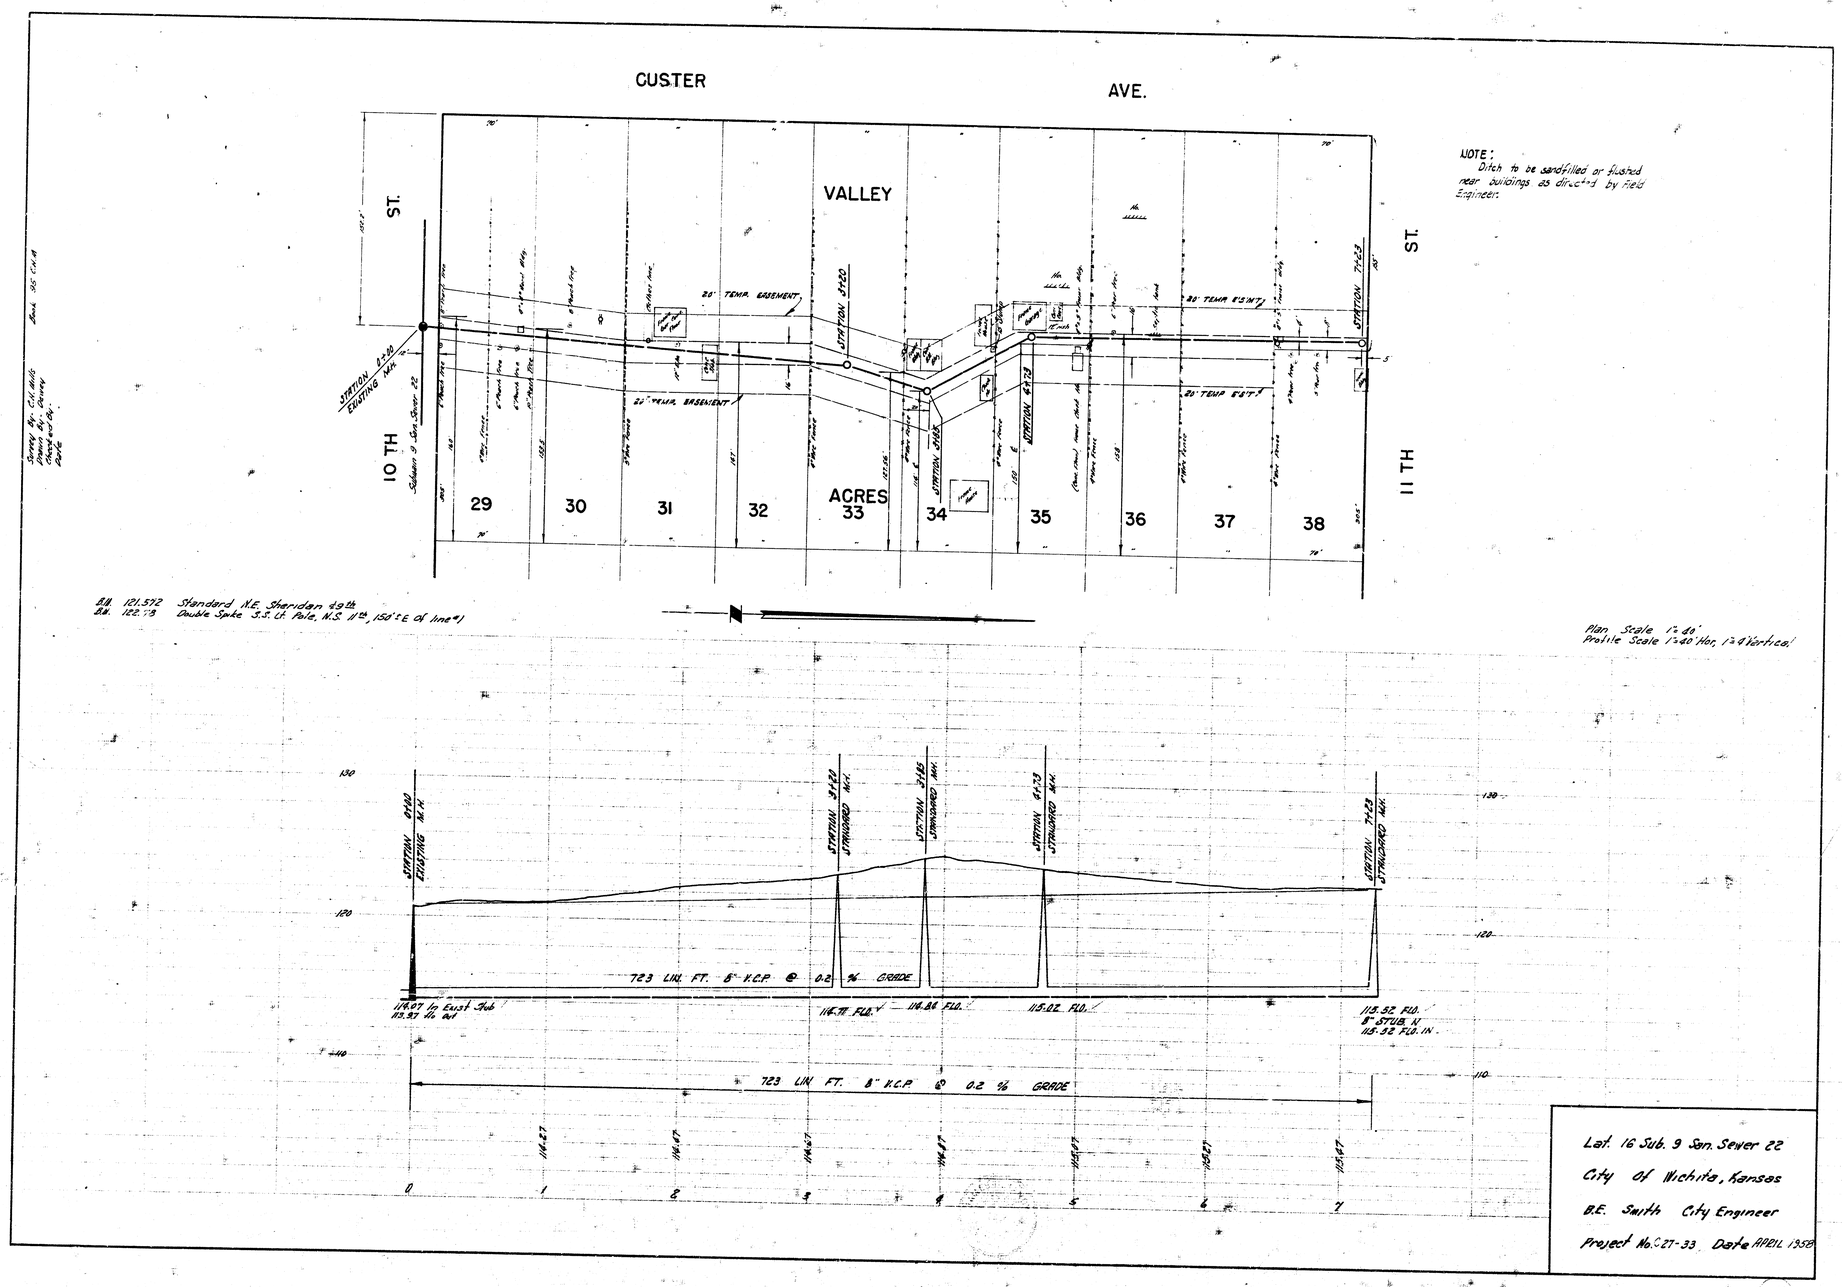

Lat. 16 Sub. 9 San. Sewer 22
City of Wichita, Kansas
B.E. Smith City Engineer
Project No. 027-33 Date APRIL 1958