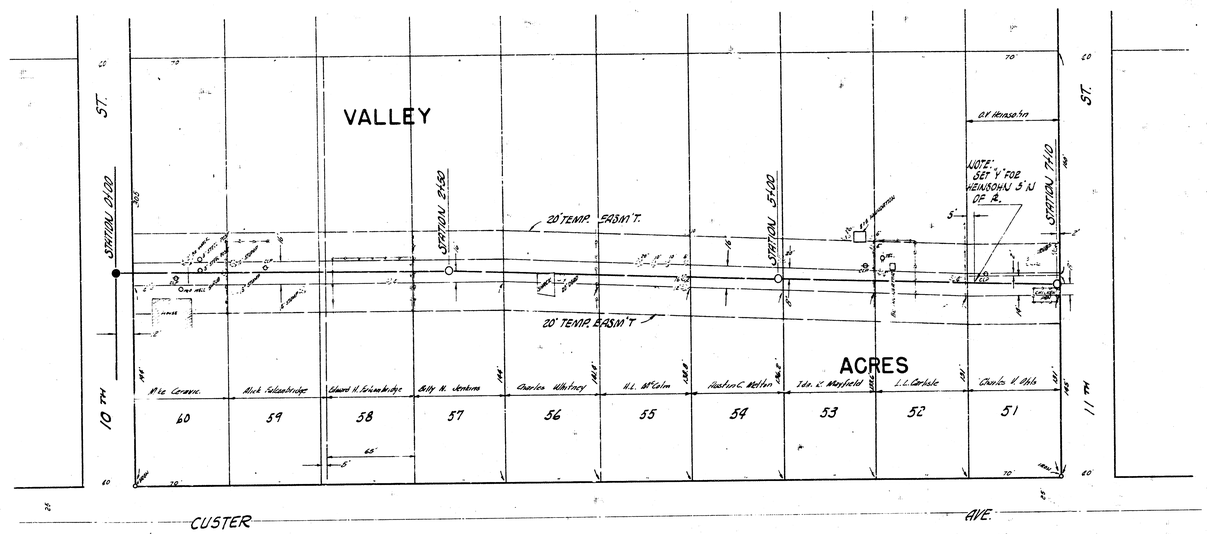

PLAN SCALE 1"=20'
PROFILE SCALE 1"=20' HOR., 1"=4' VER.

B.M. 123.22 NAIL S.W. SIDE P.P. N.E COR. 11TH & CUSTER.

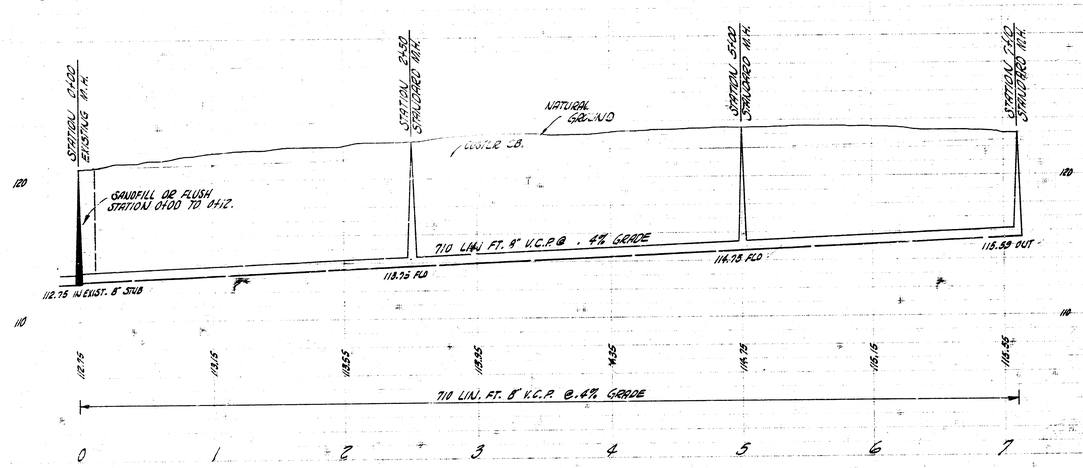

LATERAL 17 SUB. 9 S.S. 22
CITY OF WICHITA, KANSAS
B. E. SMITH CITY ENGINEER
PROJ. NO. C27-41 DATE FEB. 1958

SURVEY BY ROGG DEC 5-56
DRAWN BY RAD
CHECKED BY
DATE

9 5 1 8