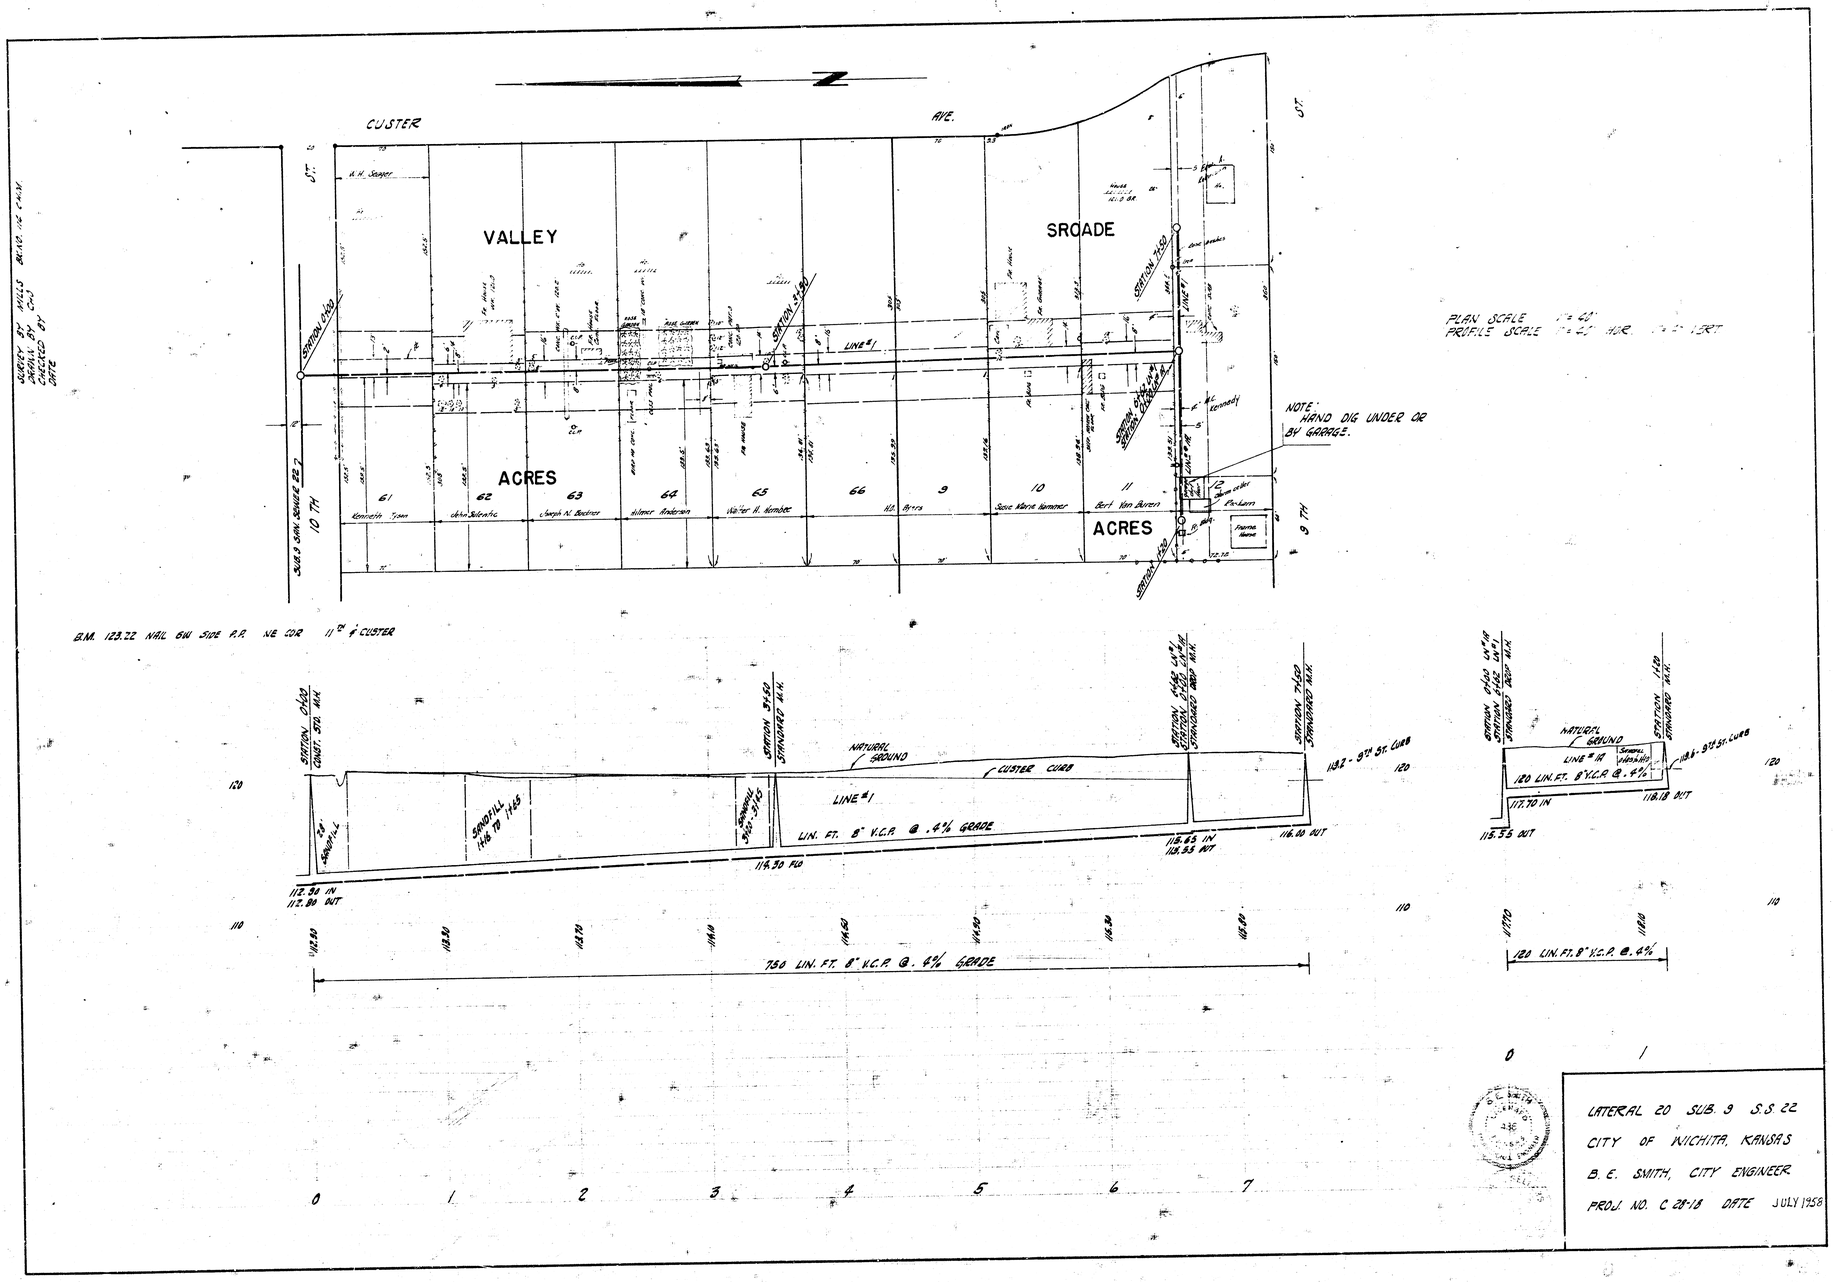

LATERAL 20 SUB. 3 S.S. 22
CITY OF WICHITA, KANSAS
B. E. SMITH, CITY ENGINEER
PROJ. NO. C 28-18 DATE JULY 1958