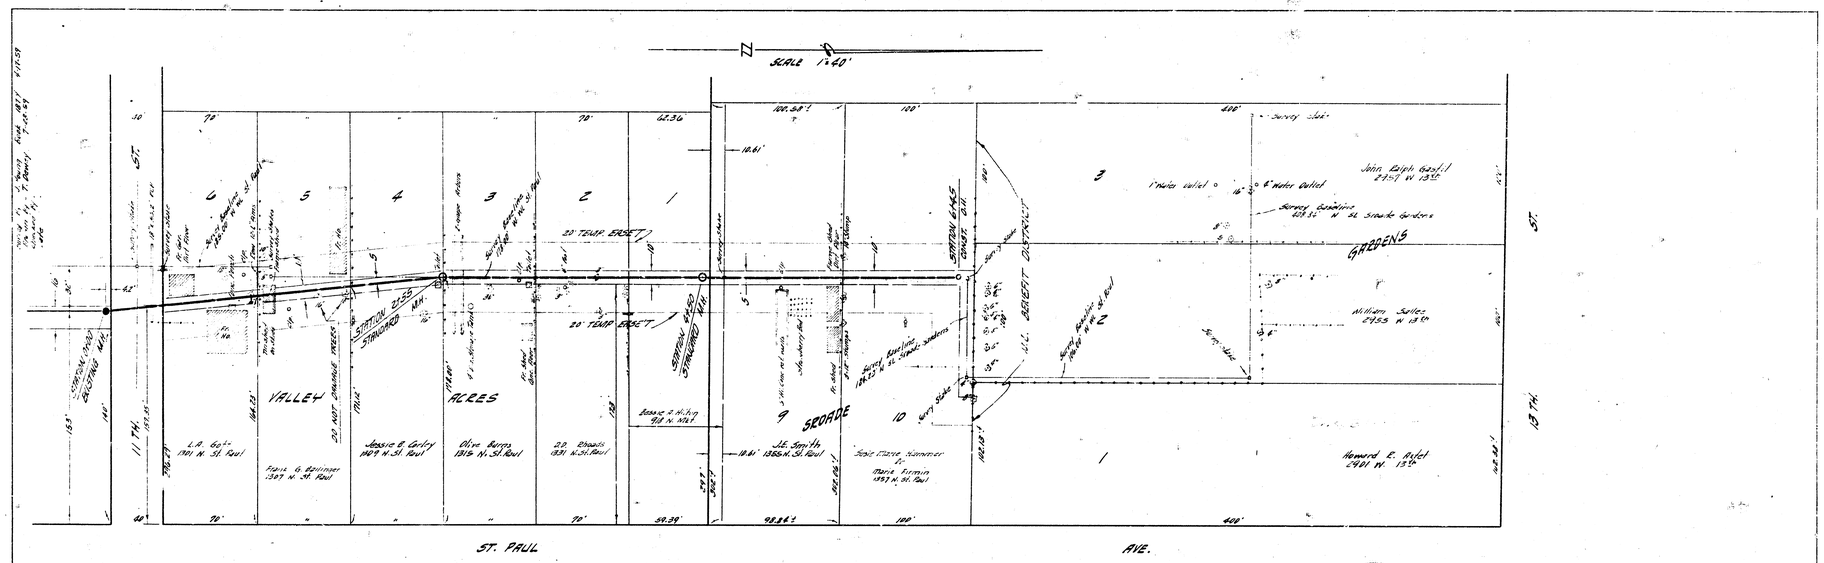

BASELINE AS INDICATED ON PLAN
B.M. 120.69 "+" TOP. CB. N.END. RADIUS NE 11TH & ST. PAUL.

PLAN SCALE 1"=40'
PROFILE SCALE 1"=40' HOR. 1"=4' VERTICAL

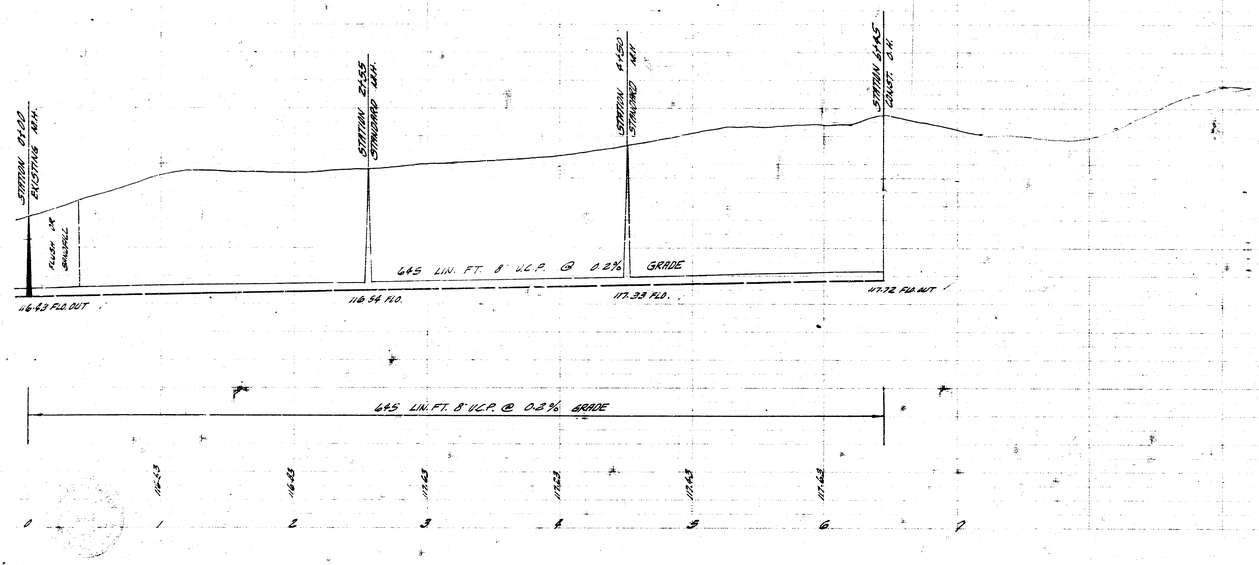

LATERAL 26 SUB. 9. SAN. SEWER 22
CITY OF WICHITA, KANSAS
B.E. SMITH CITY ENGINEER
PROJ. NO. C29-13 DATE: MAR. 1960