LOCATION MAP
LAT. 3 SUB.10 SAN. SEWER 22
CITY OF WICHITA, KANSAS
B.E. SMITH CITY ENGINEER PROJ. NO. C26-39

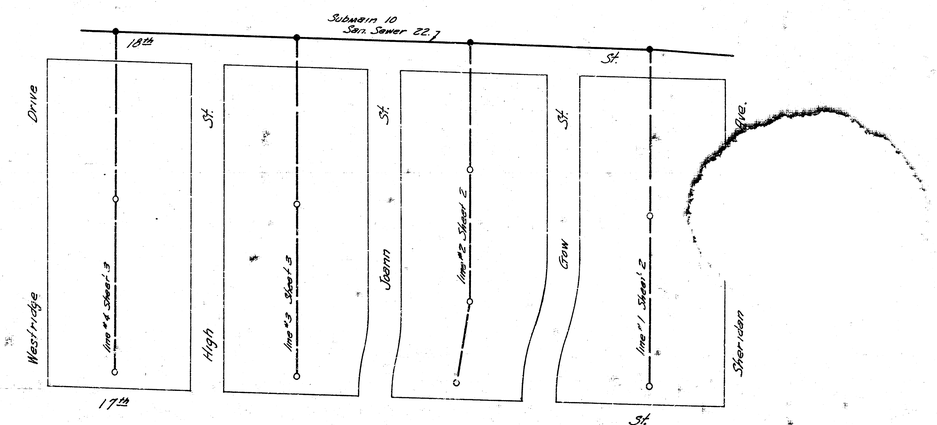

Lat. 3 Submain 10 San. Sewer 22
Project No. C26-39 Sheet 1 of 3

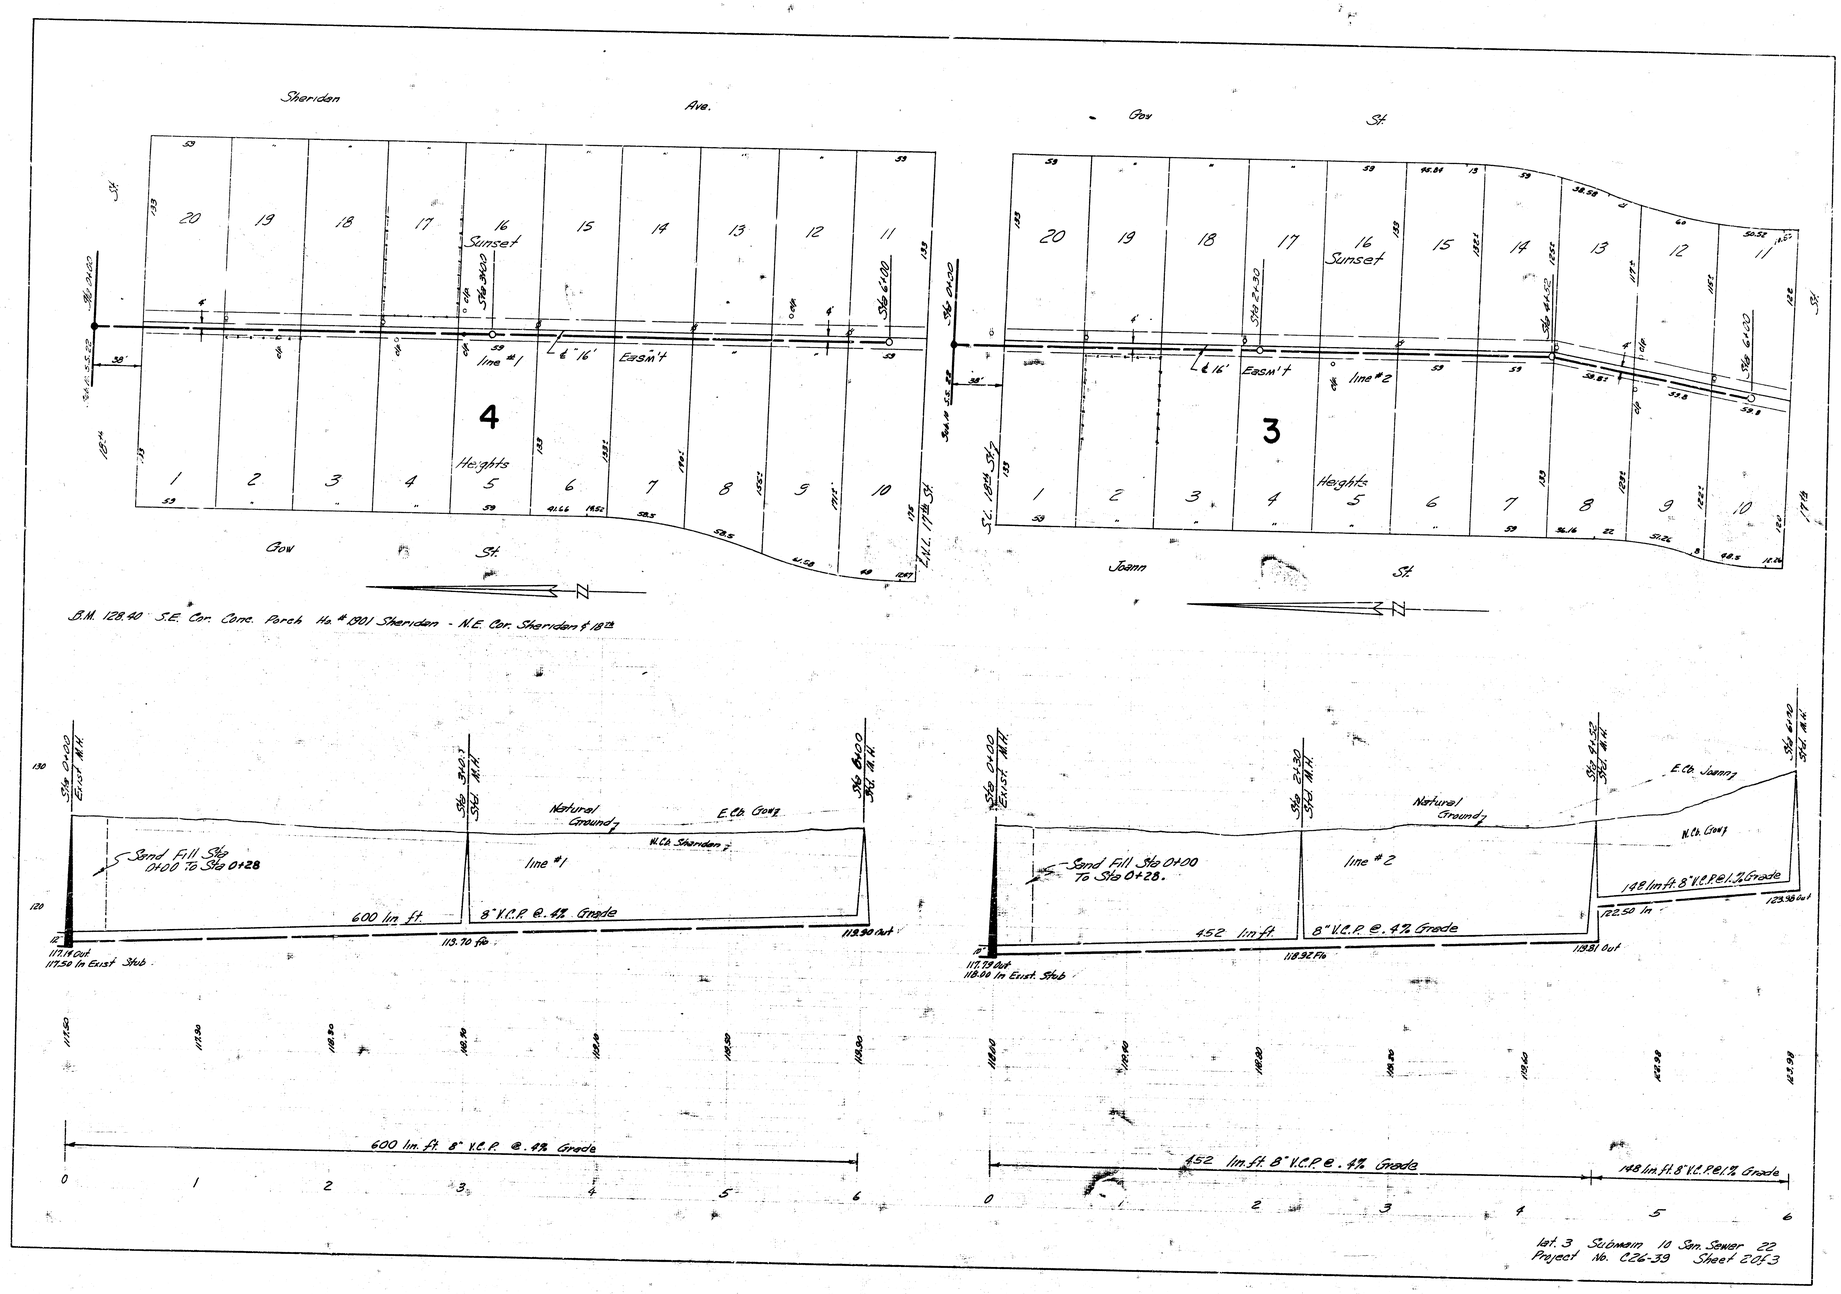

Lot 3 Submain to San. Sewer 22
Project No. C26-39 Sheet 2 of 3

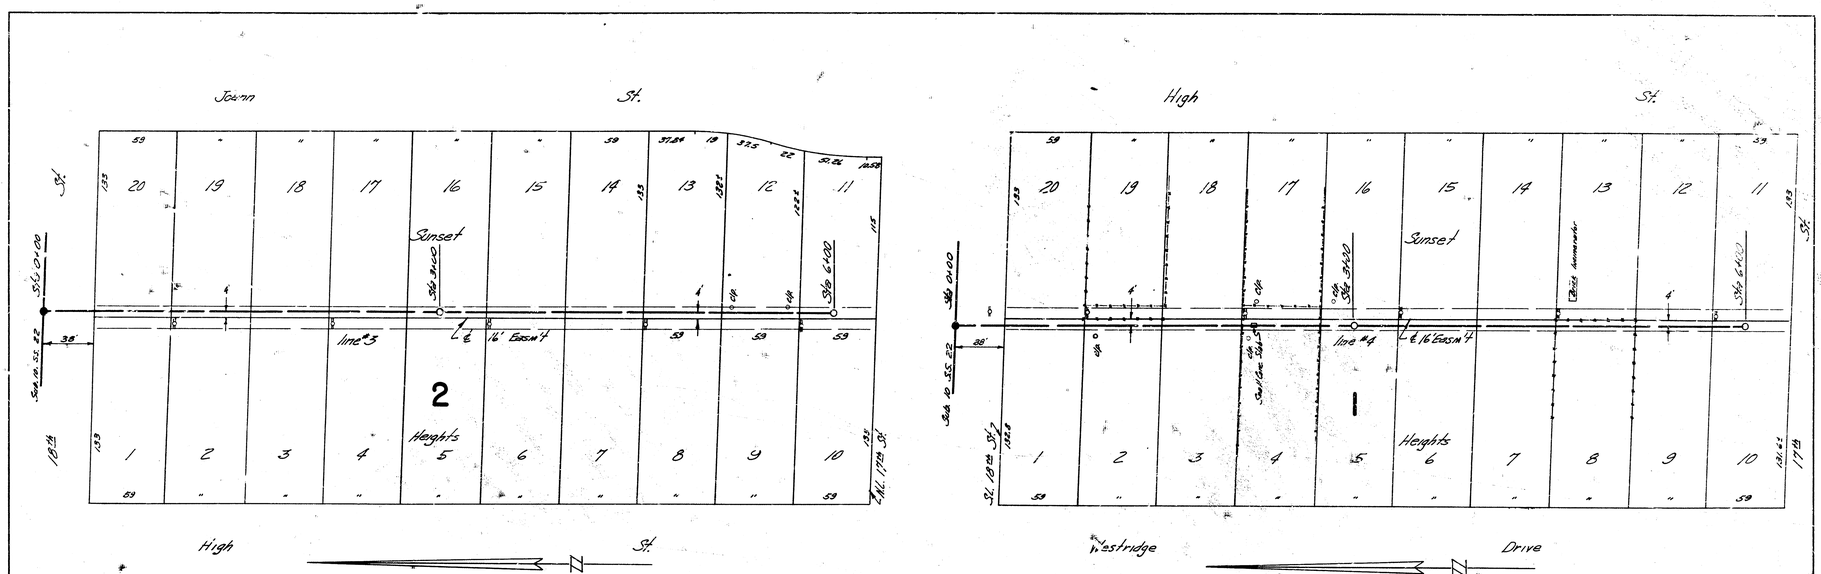

Plan Scale 1"=40'
Profile Scale 1"=40' Hor., 1"=4' Vertical

B.M. 133.28 S.E. Cor. Conc. Porch No. 1851 Sill. High of 18"

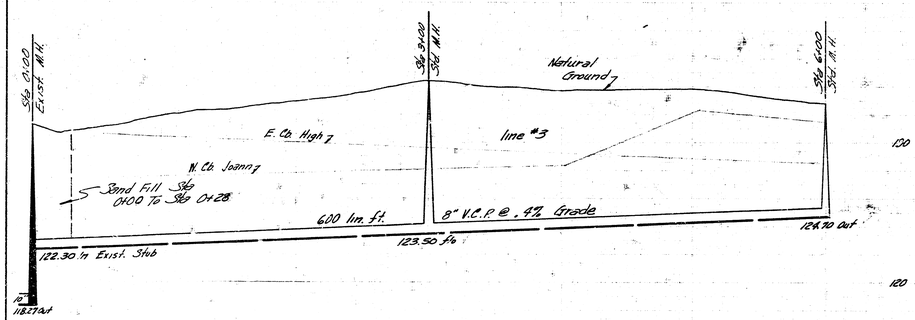

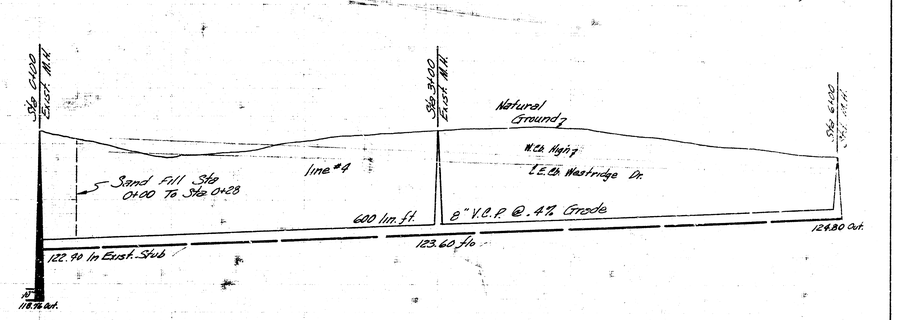

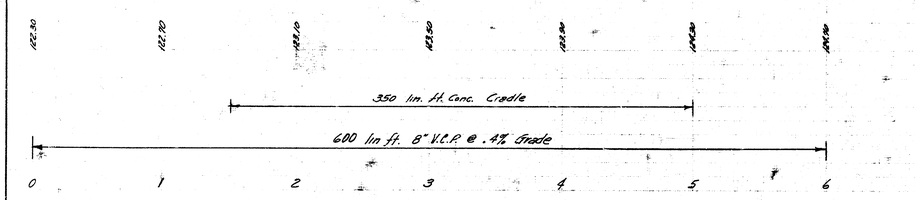

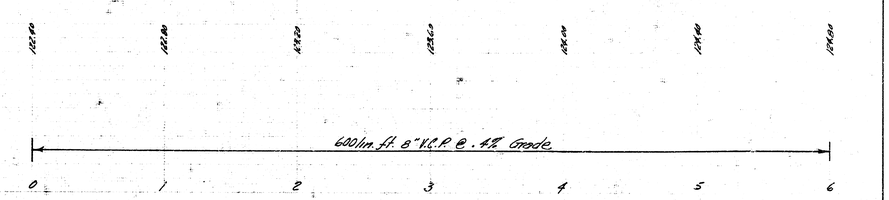

Lot 3 Subdiv. 10 San. Sewer 22
Project No. C26-39 Sheet 3 of 3.