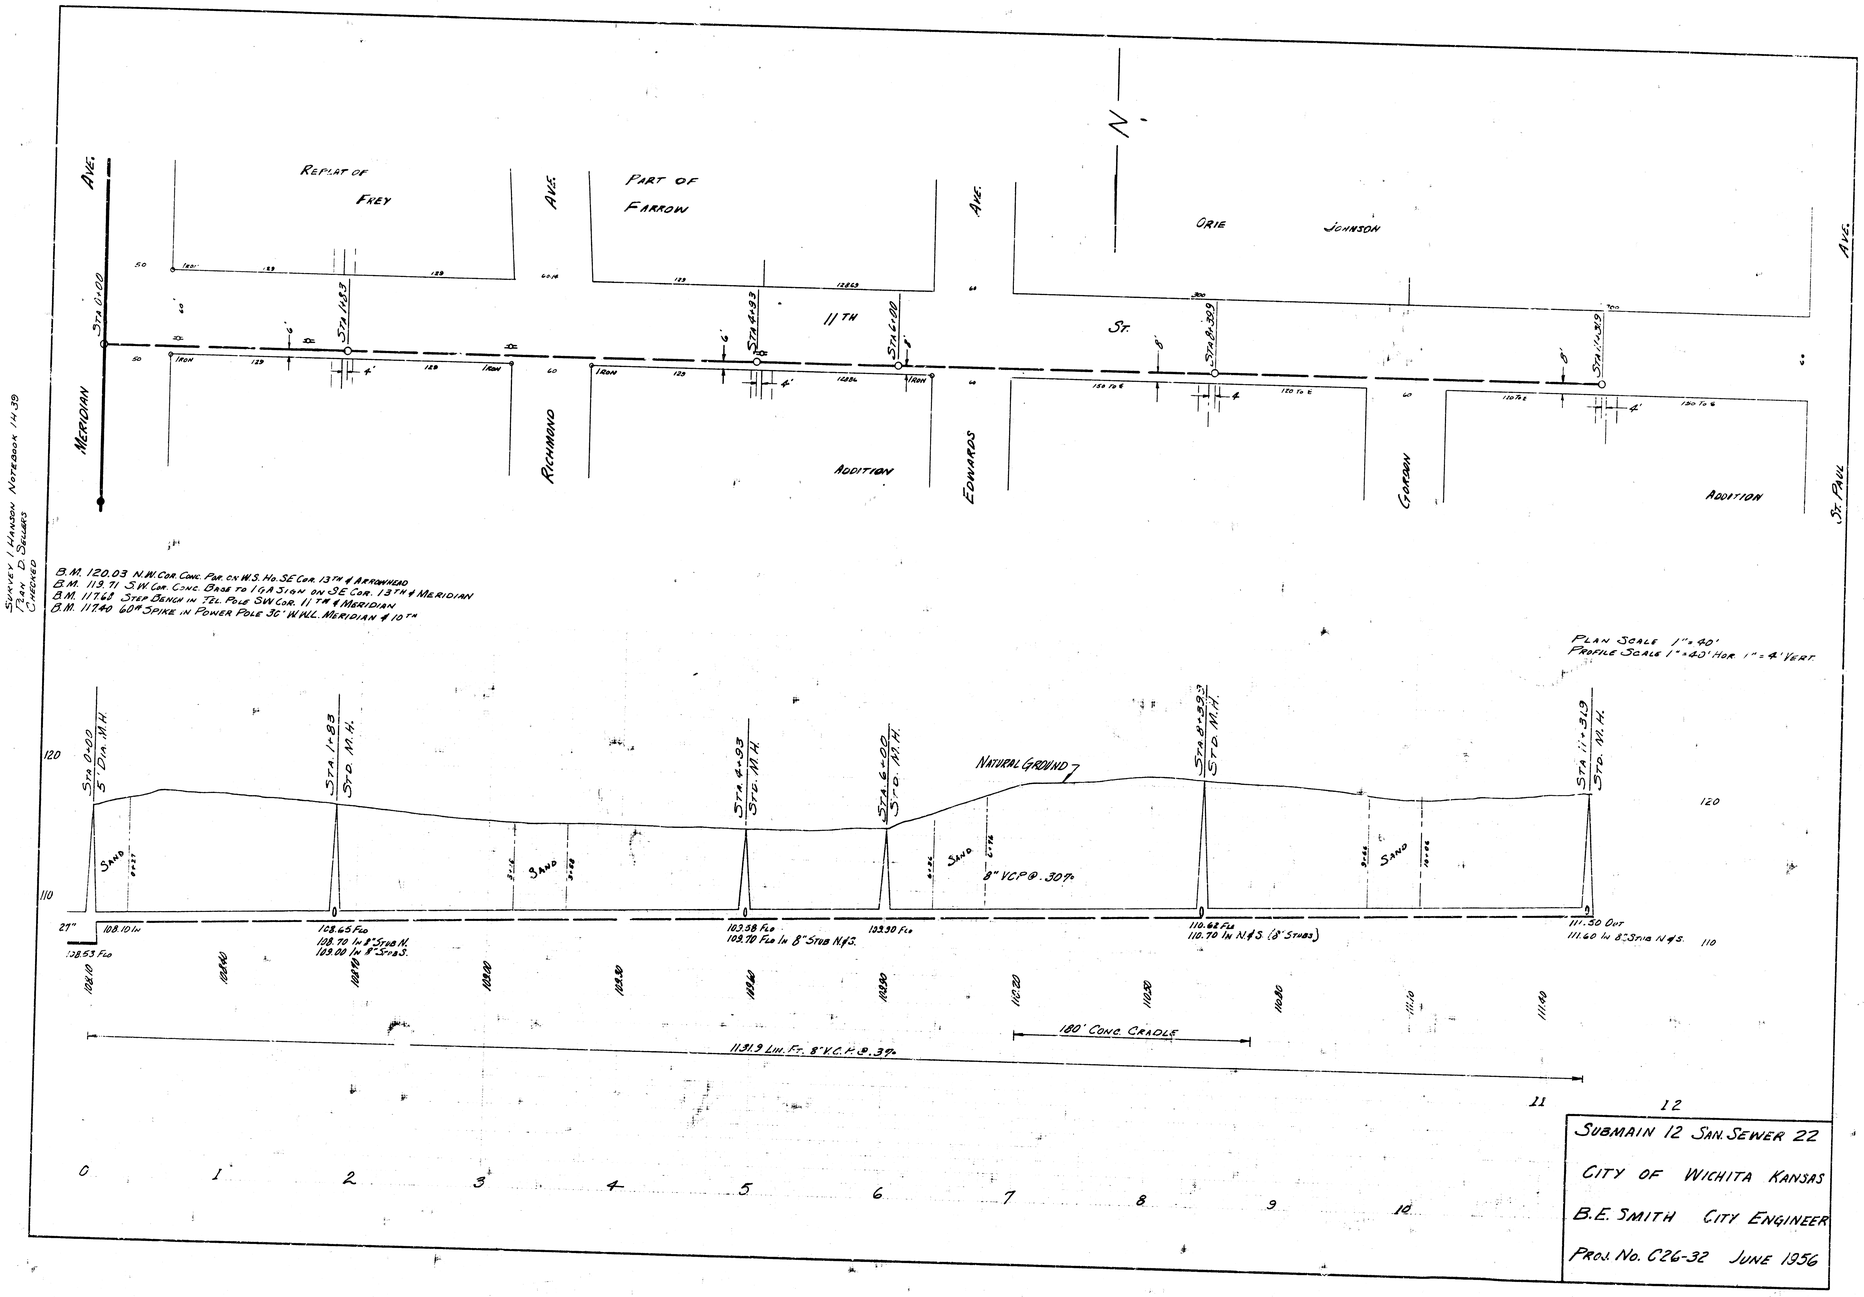
Survey I Hanson Notebook 14-39
Jan 10 Sellers
Checked
B.M. 120.03 N.W. Cor. Conc. Pav. on W.S. Ho. SE Cor. 13TH & Arrowhead
B.M. 119.71 S.W. Cor. Conc. Base to I G A Sign on SE Cor. 13TH & Meridian
B.M. 117.68 Step Bench in Tel. Pole SW Cor. 11TH & Meridian
B.M. 117.40 60# Spike in Power Pole 30' W. All. Meridian & 10TH
Meridian Ave.
Replat of Frey
Richmond Ave.
Part of Farrow
Edwards Ave.
Orie Johnson
Gordon St.
St. Paul Ave.
11TH St.
Addition
Addition
N.
Sta. 0+00
Sta. 1+83
Sta. 4+93
Sta. 6+00
Sta. 8+39.3
Sta. 11+31.9
Plan Scale 1" = 40'
Profile Scale 1" = 40' Hor. 1" = 4' Vert.
Sta. 0+00 5' Dia. M.H.
Sta. 1+83 Std. M.H.
Sta. 4+93 Std. M.H.
Sta. 6+00 Std. M.H.
Sta. 8+39.3 Std. M.H.
Sta. 11+31.9 Std. M.H.
Natural Ground
Sand
8" VCP @ .30%
27"
108.10 In
108.53 Flo
108.65 Flo
108.70 In 8" Stub N.
109.00 In 8" Stub S.
109.98 Flo
109.70 Flo In 8" Stub N & S.
109.30 Flo
110.62 Flo
110.70 In N & S (8" Stubs)
111.30 Out
111.60 In 8" Stub N & S.
120
110
100
110
120
100' Conc. Cradle
1131.9 Lin. Ft. 8" V.C.P. @ .30%
0
1
2
3
4
5
6
7
8
9
10
11
12
Submain 12 San. Sewer 22
City of Wichita Kansas
B.E. Smith City Engineer
Proj. No. C26-32 June 1956