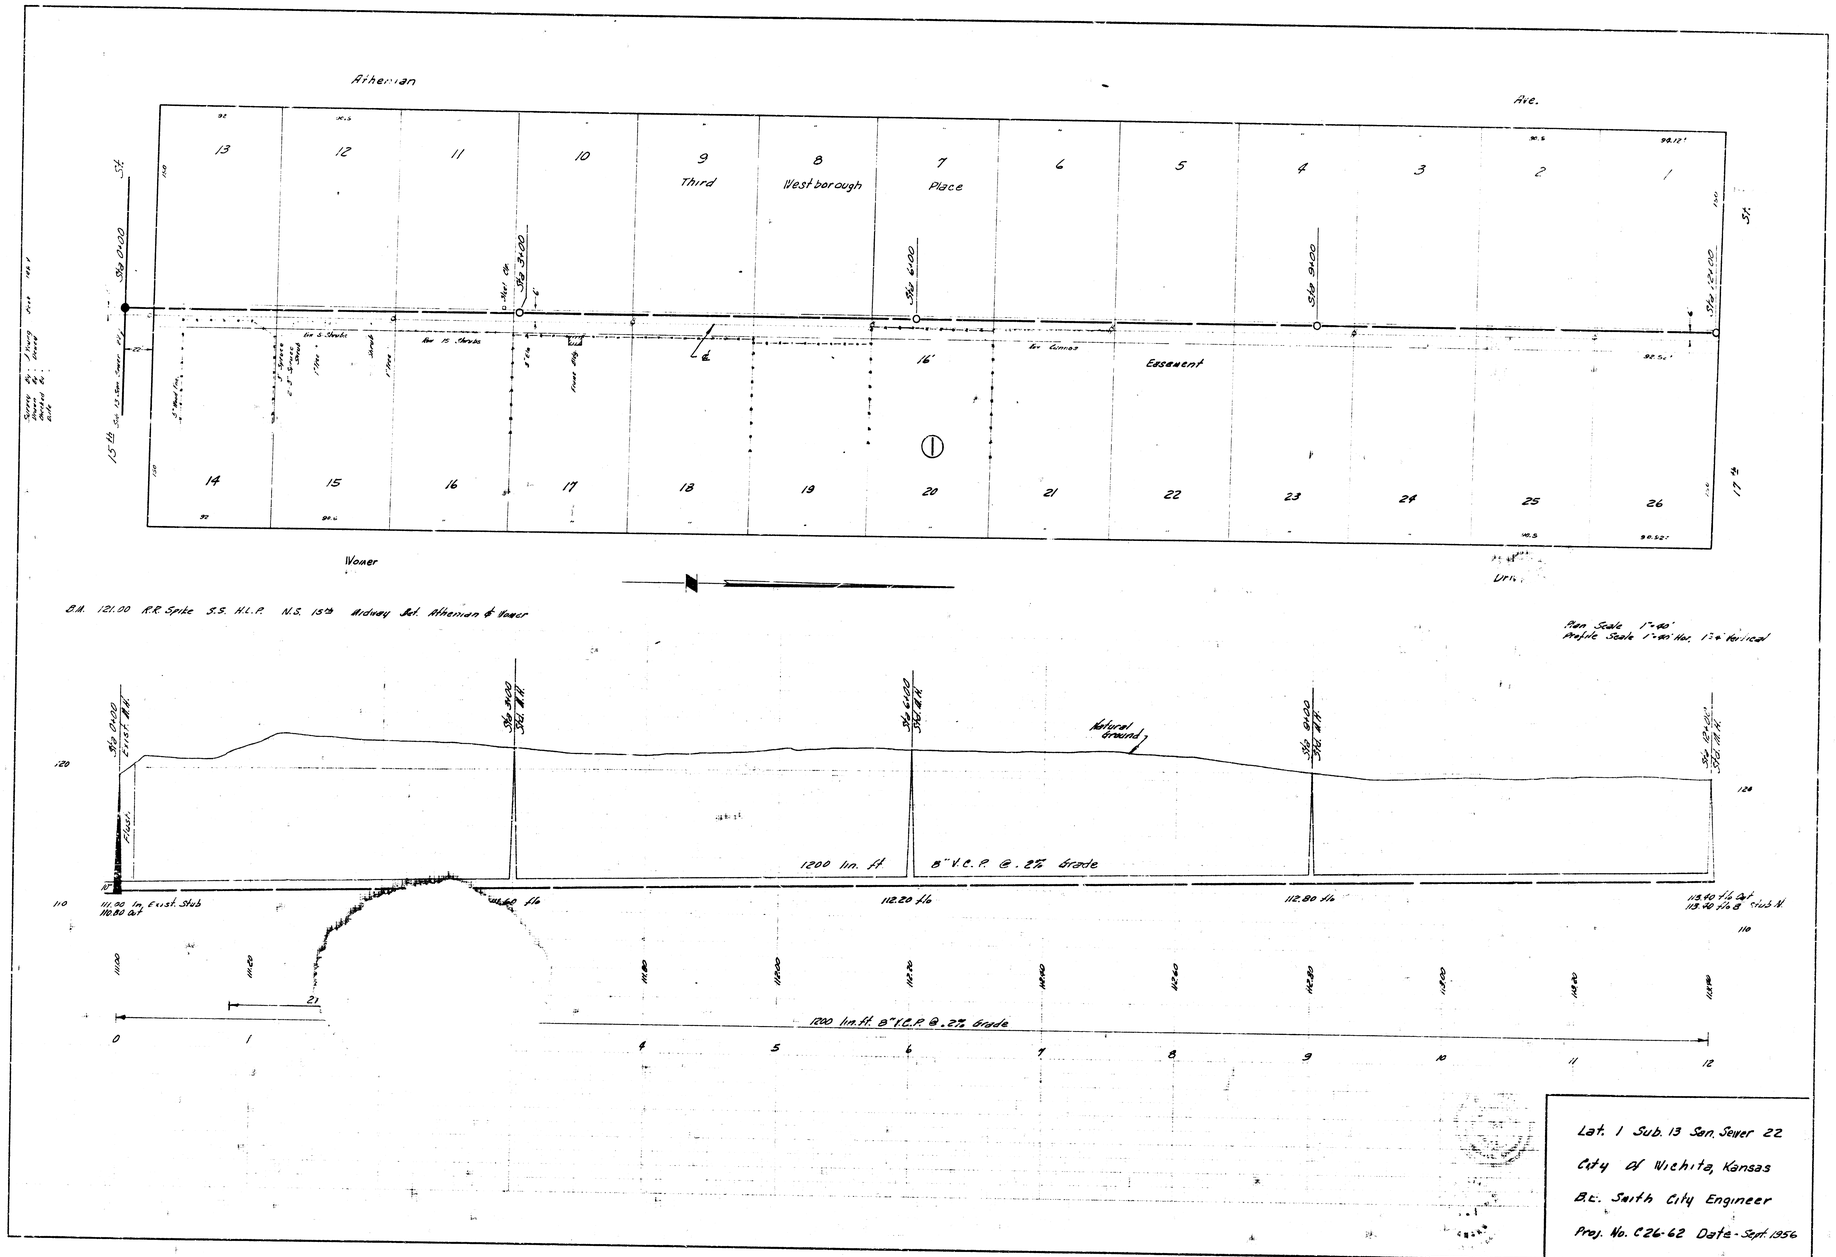

Lat. 1 Sub. 13 San. Sewer 22
City Of Wichita, Kansas
B.C. Smith City Engineer
Proj. No. C26-62 Date - Sept. 1956