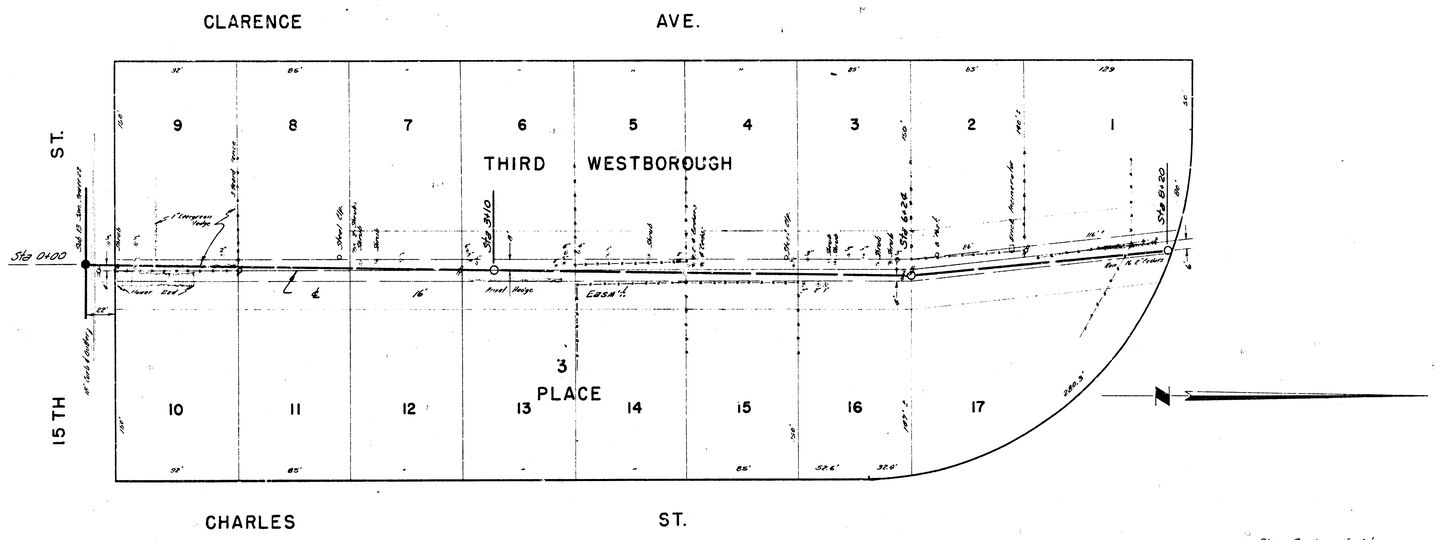

B.M. 119.06 Bolt S.S. H.L.P. N.W. 15th & Charles

Plan Scale 1"=40'
Profile Scale 1"=40' Hor, 1"=4' Vertical

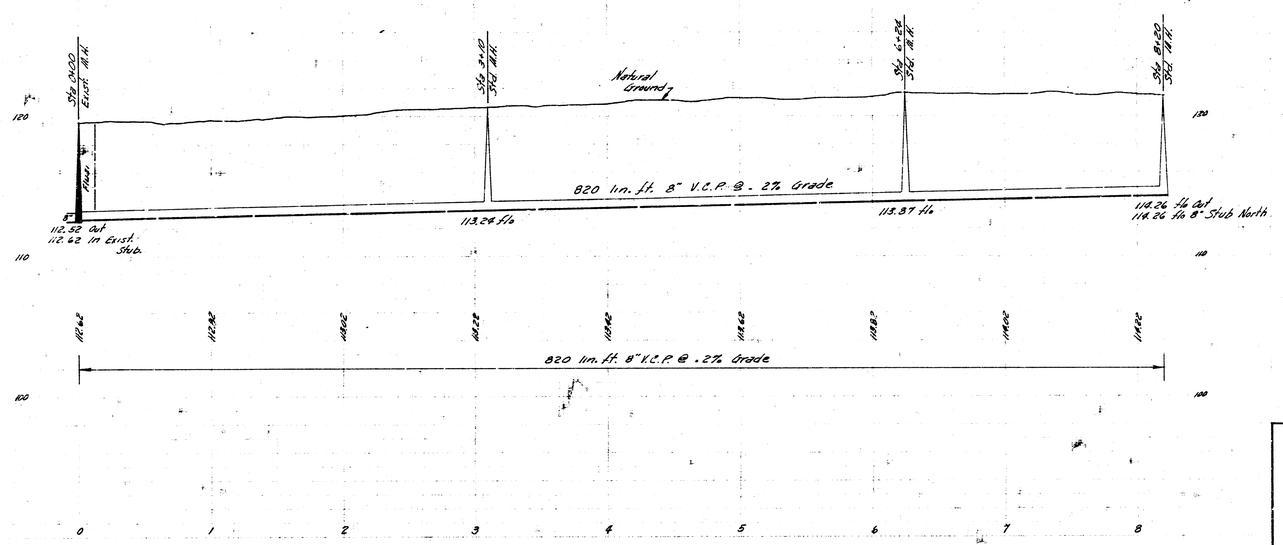

Lat. 5 Sub. 13 San. Sewer 22
City of Wichita, Kansas
B.E. Smith City Engineer
Proj. No. C26-72 Date-DEC. 1956