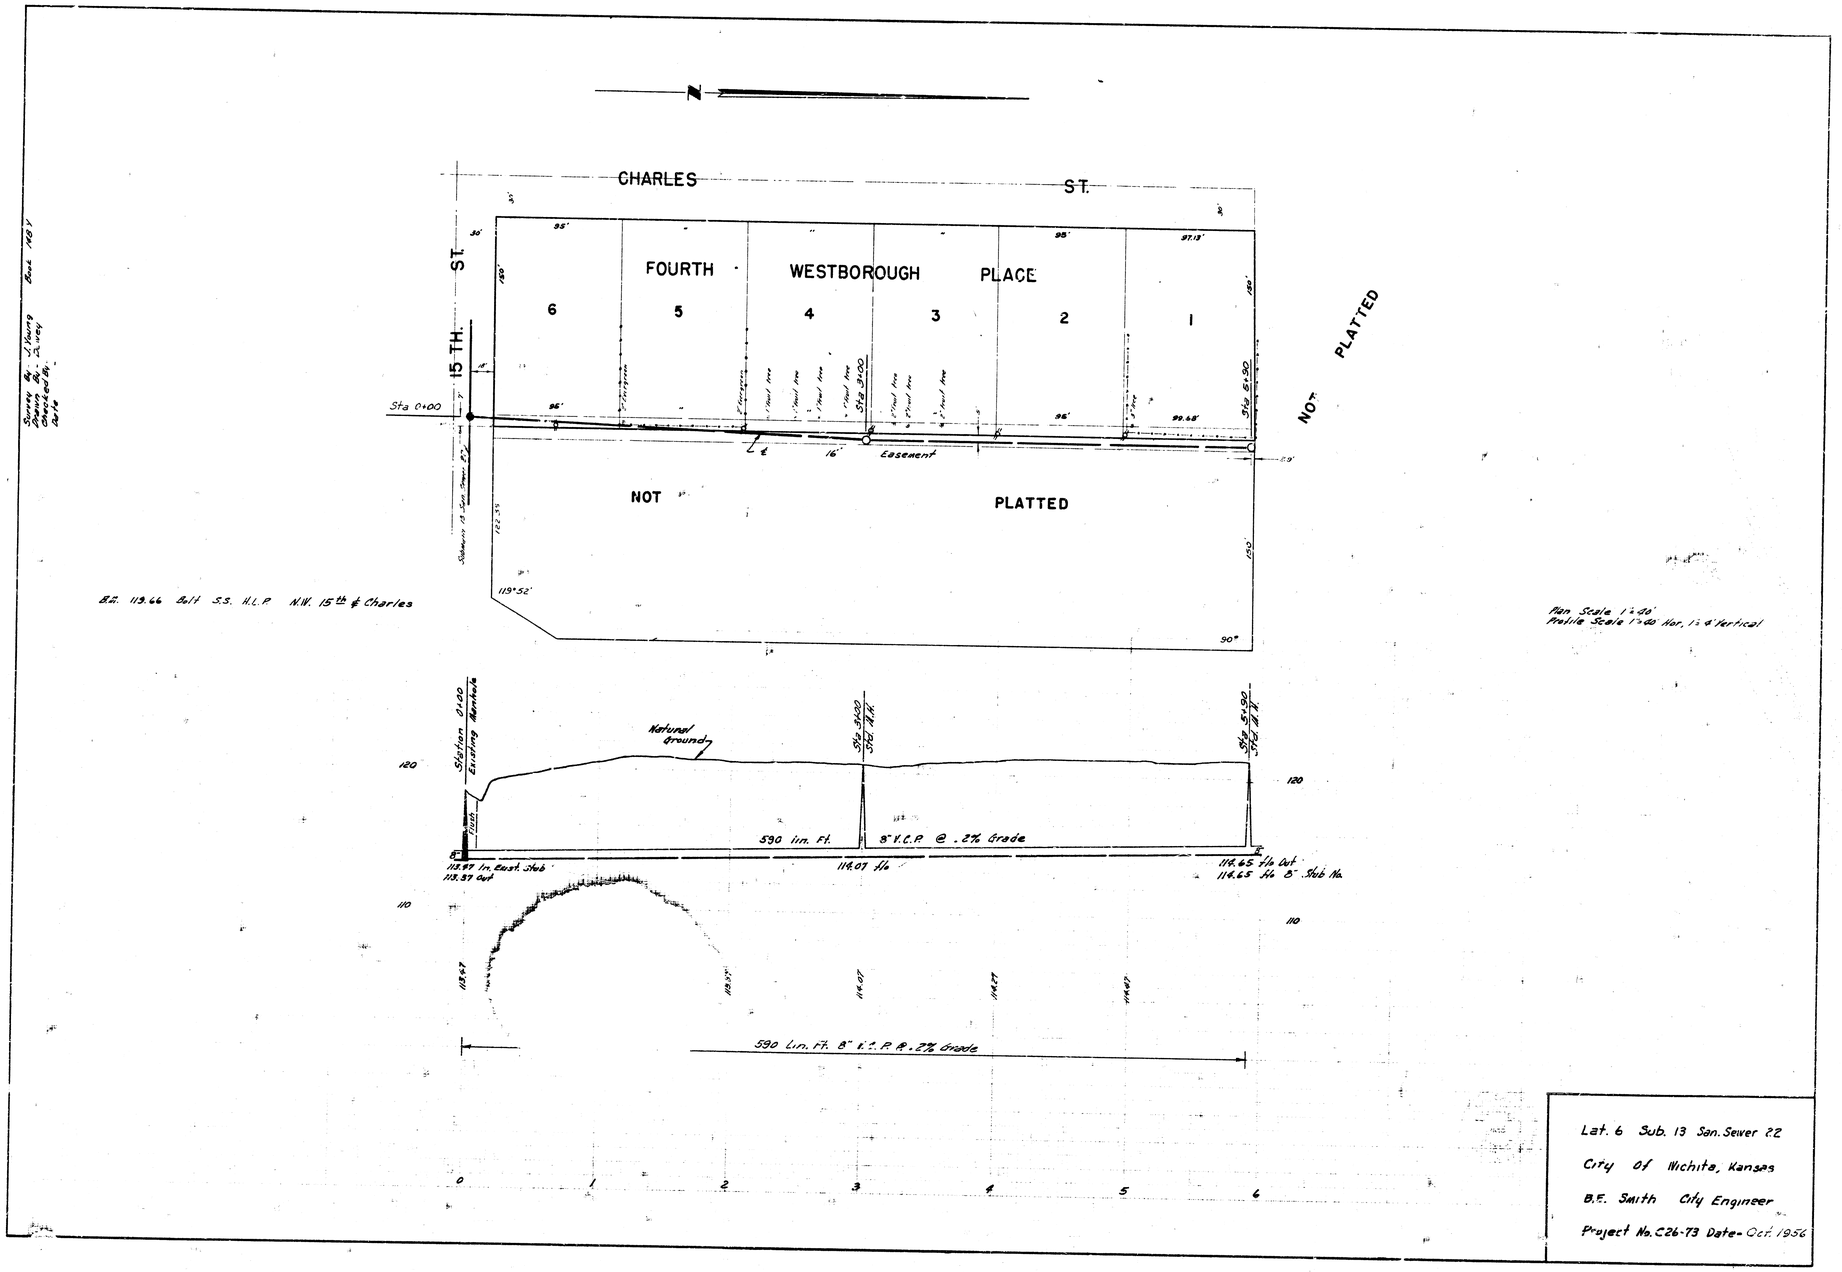
N
CHARLES ST.
15 TH. ST.
FOURTH WESTBOROUGH PLACE
6
5
4
3
2
1
NOT PLATTED
Sta 0+00
Sta 3+00
Sta 6+90
16' Easement
NOT PLATTED
B.Z. 113.66 Bolt S.S. H.L.P. N.W. 15th & Charles
Plan Scale 1"=20'
Profile Scale 1"=40' Hor. 1"=4' Vertical
Station 0+00
Existing Manhole
Natural Ground
Sta 3+00
Sta 6+90
590 lin. Ft.
8" V.C.P. @ .2% Grade
113.87 In. East. Stub
113.37 Out
114.07 f/a
114.65 f/a Out
114.65 f/a 8" Stub No.
590 Lin. Ft. 8" V.C.P. @ .2% Grade
Lat. 6 Sub. 13 San. Sewer 22
City Of Wichita, Kansas
B.E. Smith City Engineer
Project No. C26-73 Date- Oct. 1956