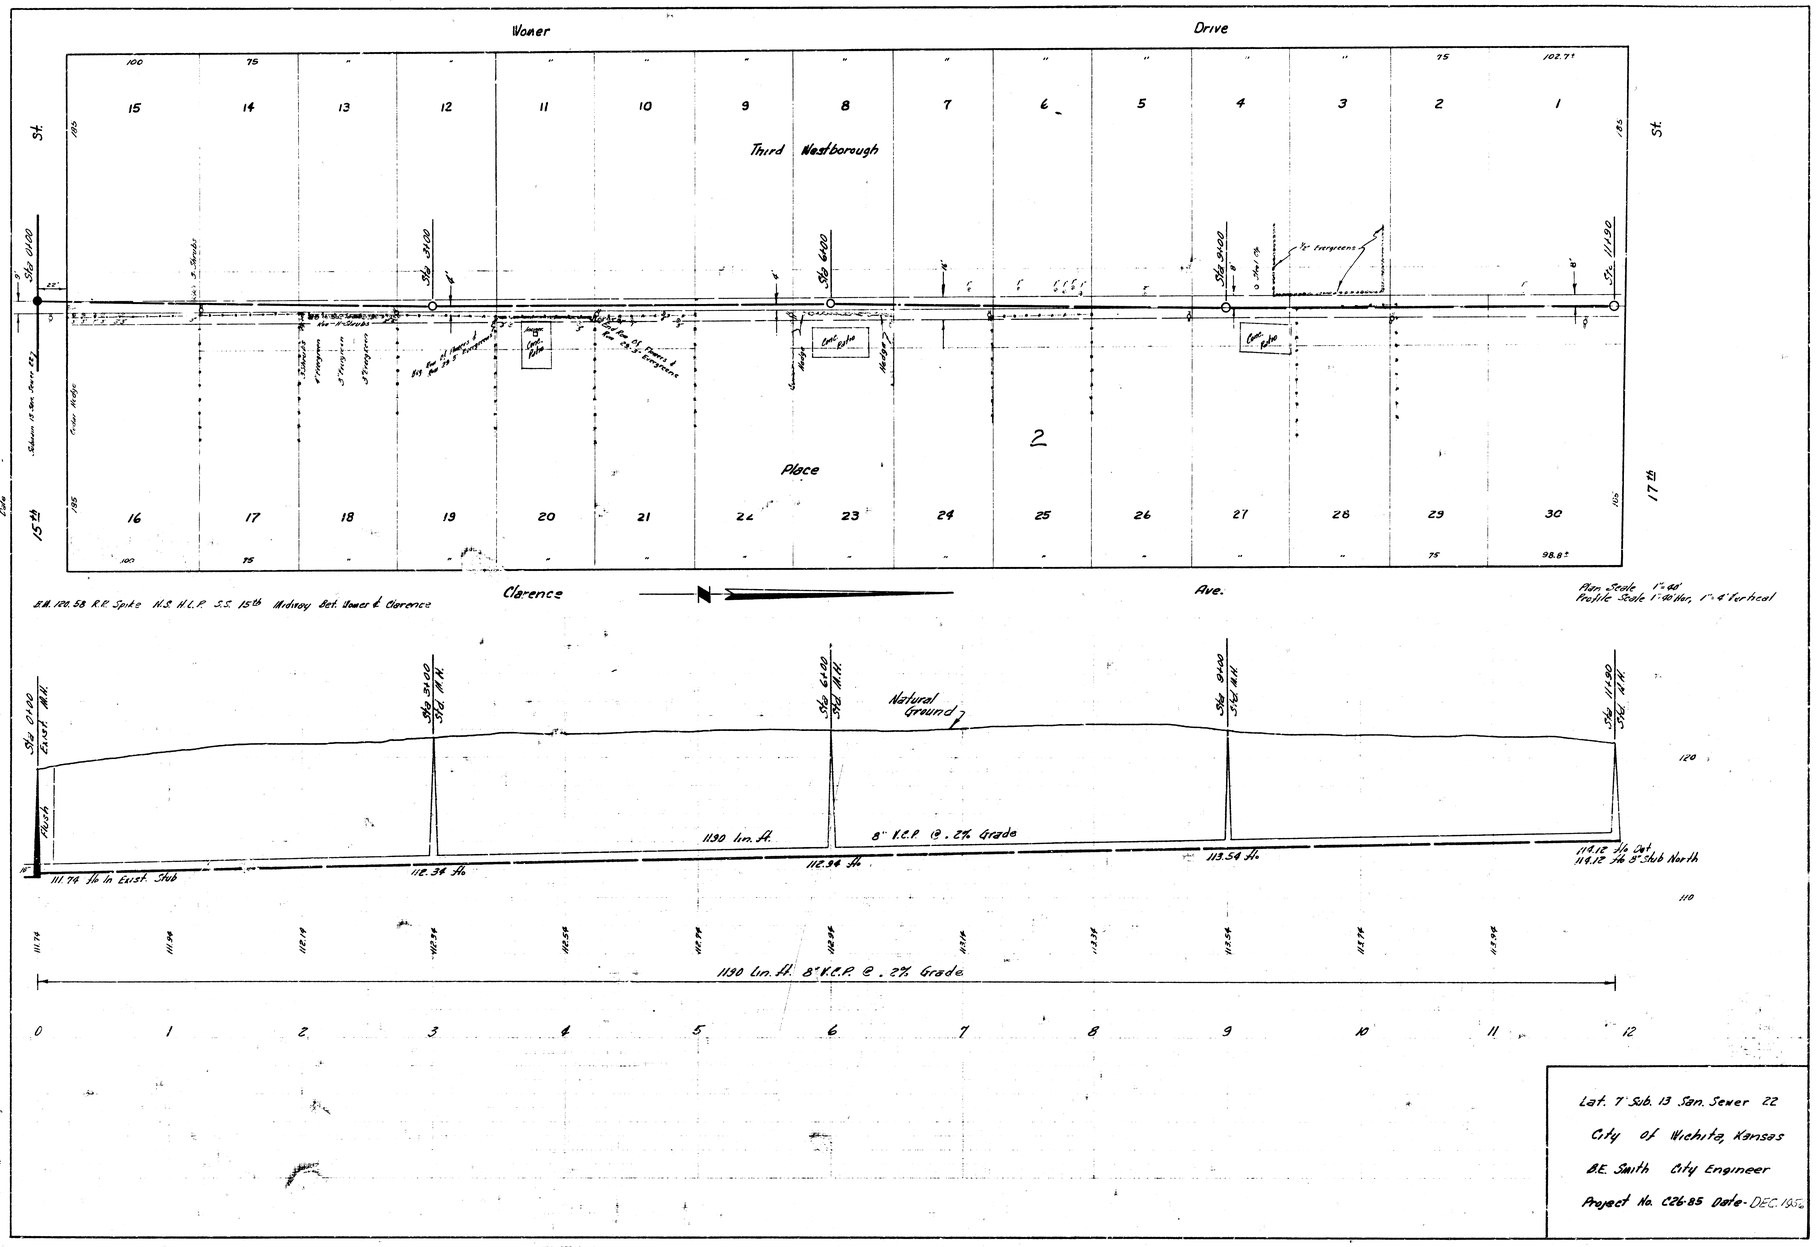
Woner
Drive
Third Westborough
Place
15th St.
17th St.
Clarence
Ave.
B.M. 120.58 R.R. Spike N.S. H.L.P. S.S. 15th Midway Bet. Sewer & Clarence
Plan Scale 1"=40'
Profile Scale 1"=40' Hor. 1"=4' Vertical
Natural Ground
1190 Lin. Ft.
8" V.C.P. @ .2% Grade
111.74 Flo in Exist. Stub
112.34 Flo
113.54 Flo
119.12 Flo Set
119.12 Flo 8" Stub North
1190 Lin. Ft. 8" V.C.P. @ .2% Grade
Lat. 7 Sub. 13 San. Sewer 22
City of Wichita, Kansas
B.E. Smith City Engineer
Project No. C26-85 Date-DEC. 1956