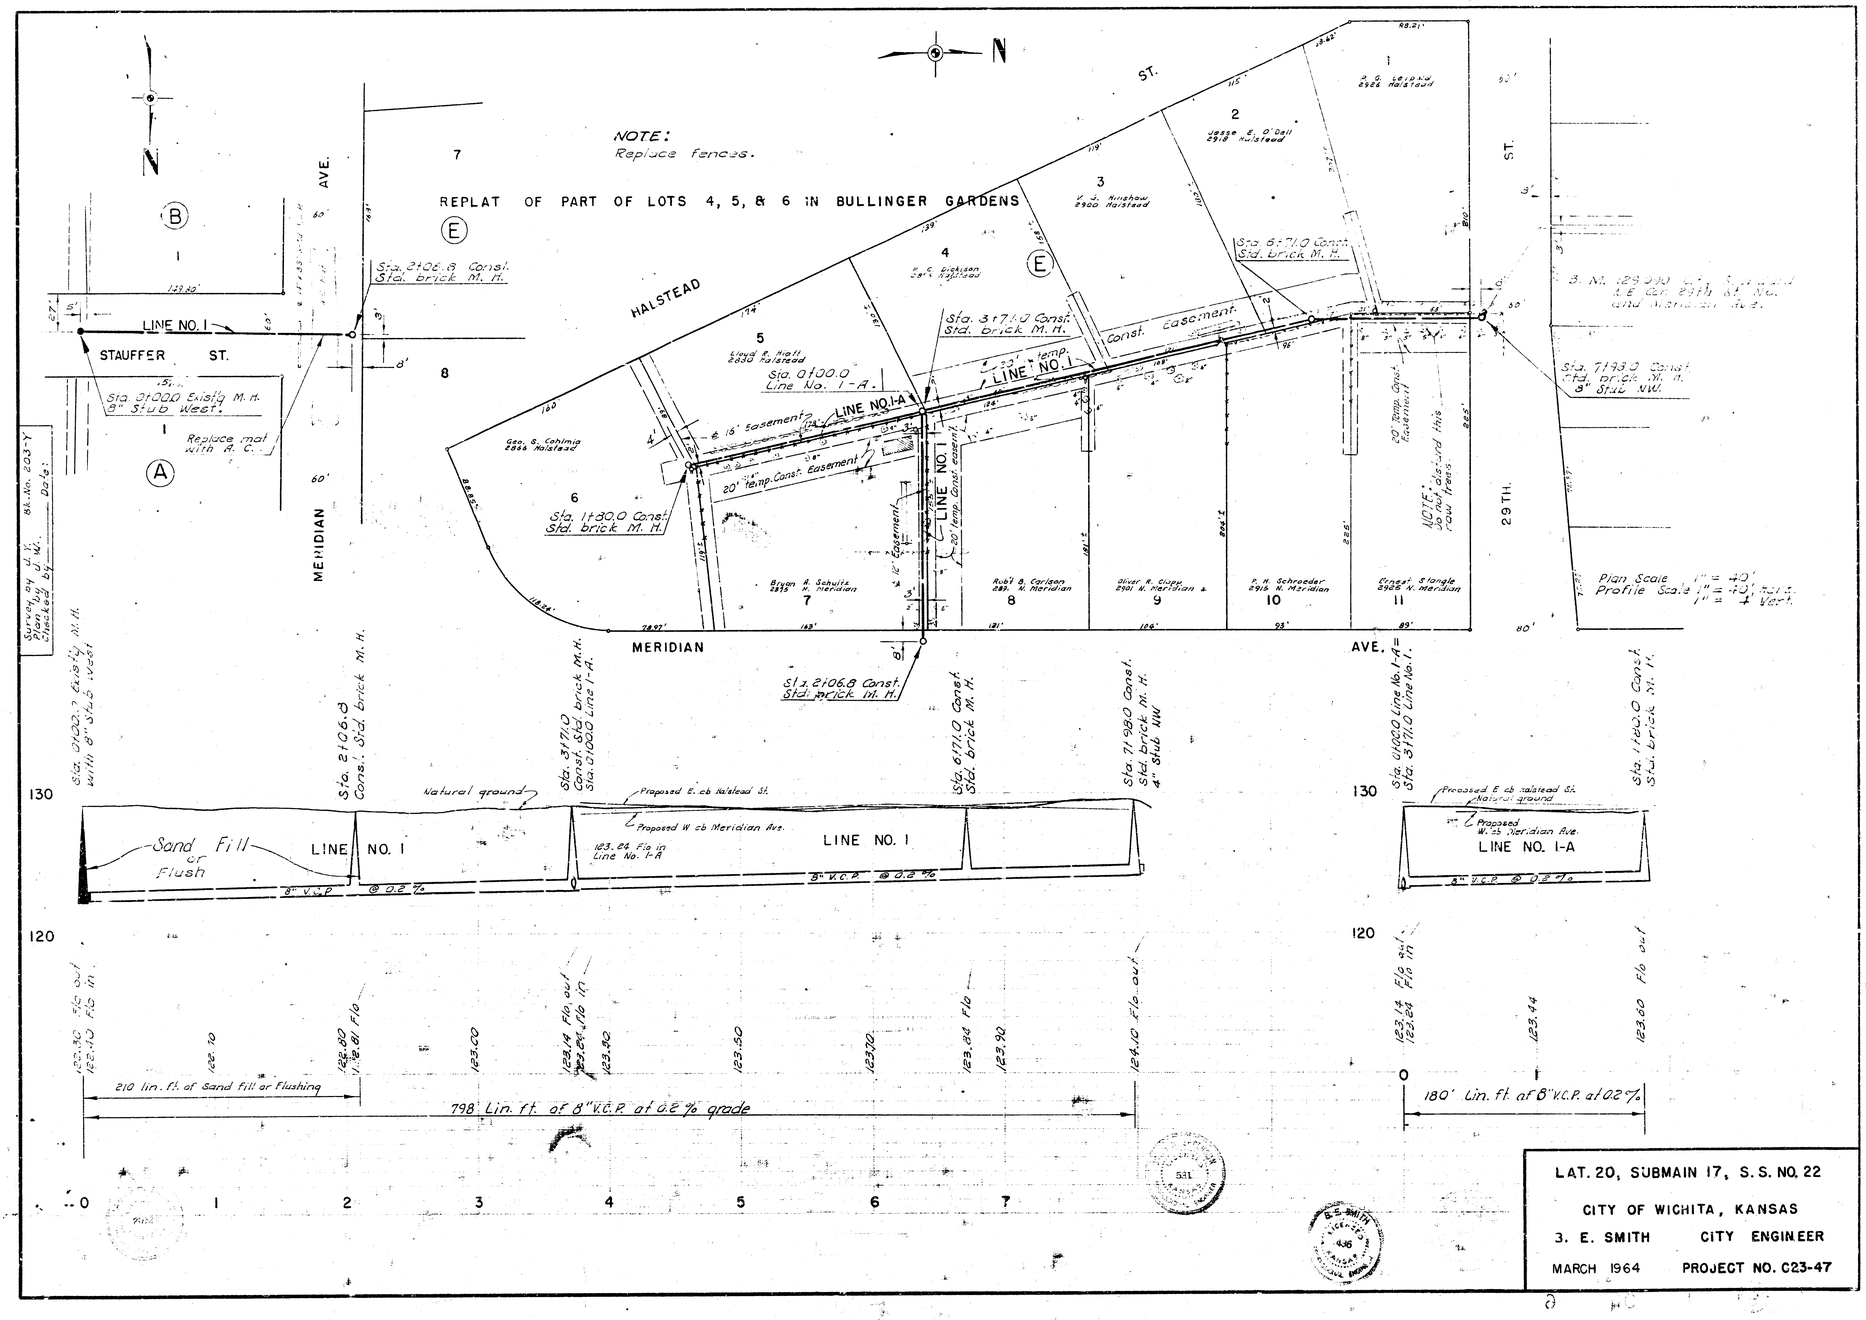

LAT. 20, SUBMAIN 17, S. S. NO. 22

CITY OF WICHITA, KANSAS

3. E. SMITH CITY ENGINEER

MARCH 1964 PROJECT NO. C23-47